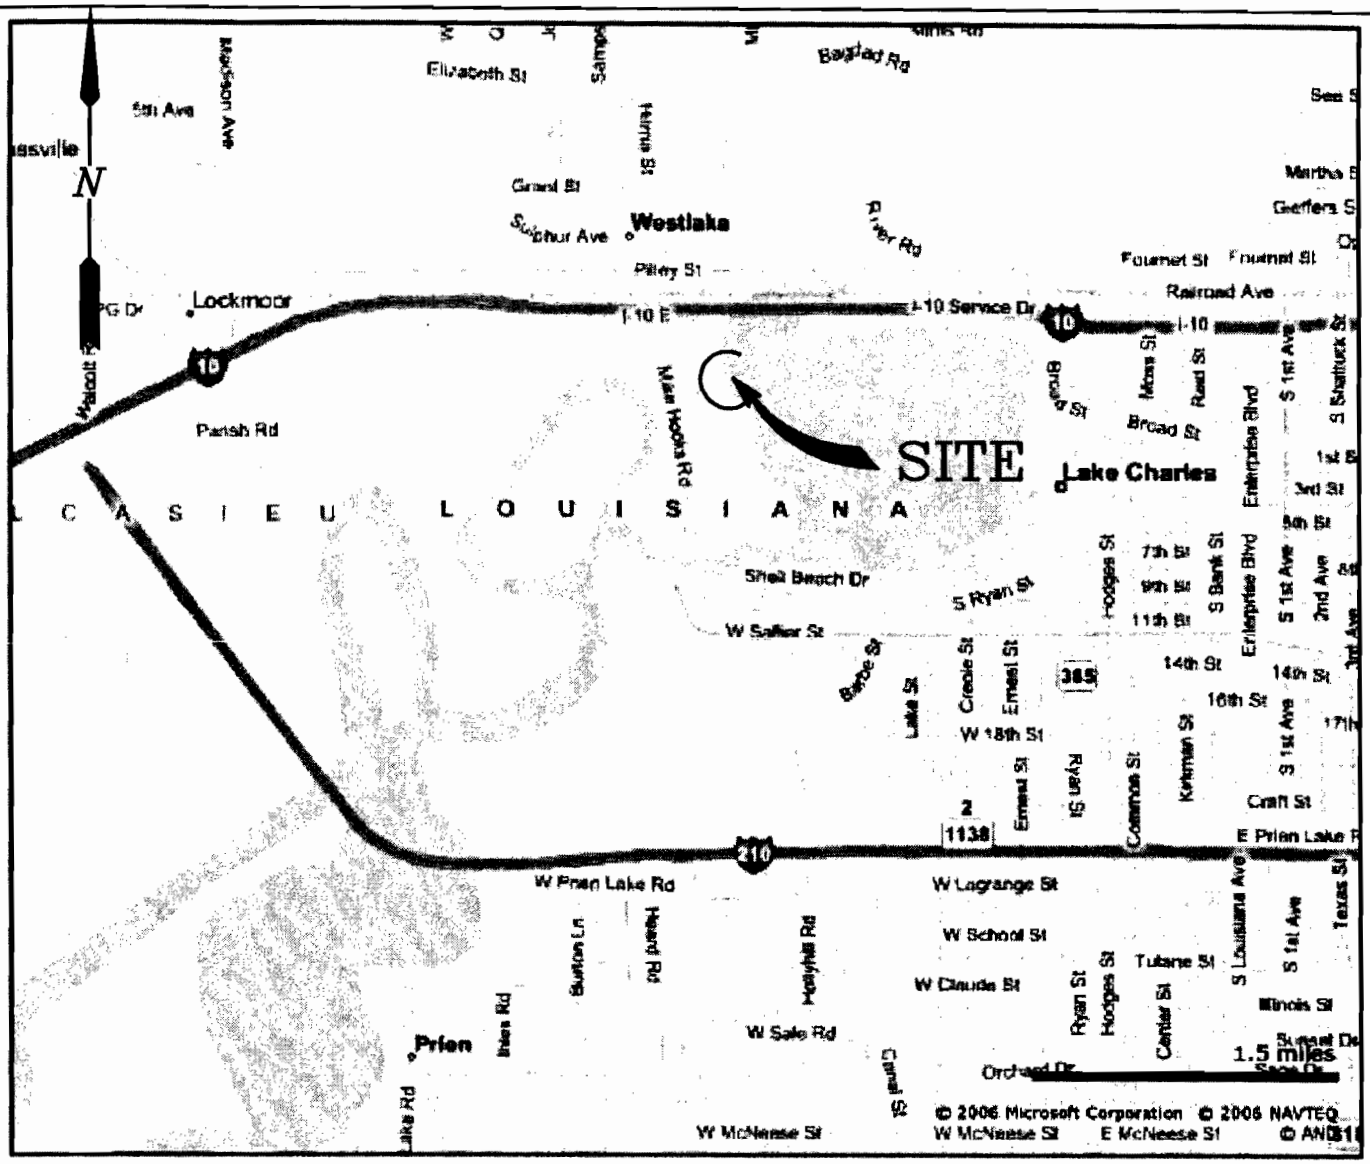

AREA MAP

VICINITY MAP

GRAPHIC SCALE IN MILES

0 .75 1.5

PARISH: CALCASIEU PARISH
LONGITUDE: 93°14'48.6"
LATITUDE: 30°13'47.1"

7453-P1

LANIER & ASSOCIATES
CONSULTING ENGINEERS
INCORPORATED
NEW ORLEANS, LA · BEAUMONT, TX

DUNHAM PRICE
WESTLAKE LOUISIANA

SHEETPILE BULKHEAD
AFTER THE FACT
VICINITY MAP

DATE 05/07
DESIGN SCK
DRAWN IPH
CHECK SCK
CONTRACT 7453
SHEET No.
P1 OF 5

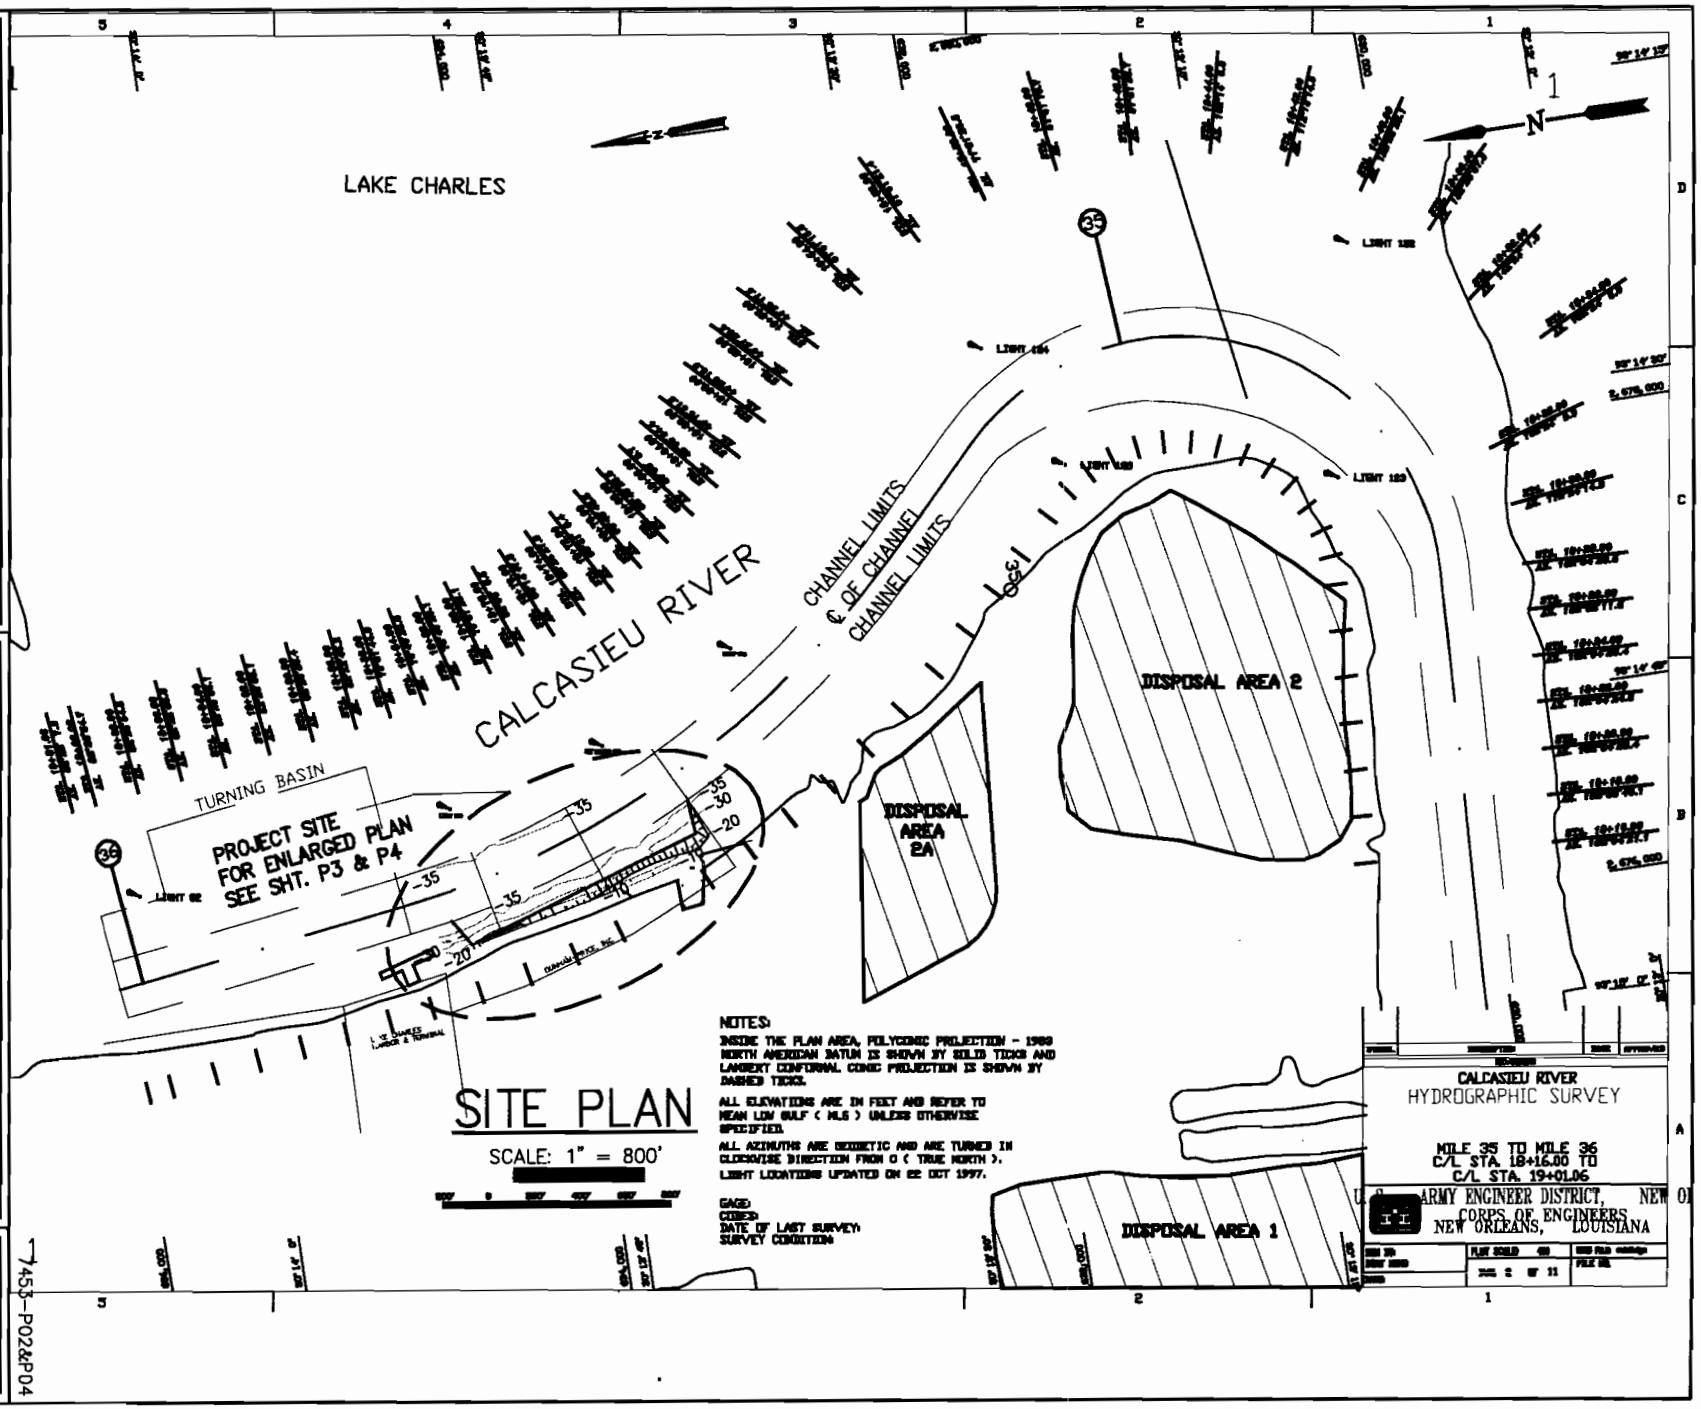

LANIER & ASSOCIATES
CONSULTING ENGINEERS
INCORPORATED
NEW ORLEANS, LA BEAUMONT, TX

WESTLAKE DUNHAM PRICE LOUISIANA

SHEETPILE BULKHEAD
AFTER THE FACT
SITE PLAN

DATE 05/07
DESIGN SCK
DRAWN IPH
CHECK SCK
CONTRACT 7453
SHEET No. P2 of 5

7453-P02&P04

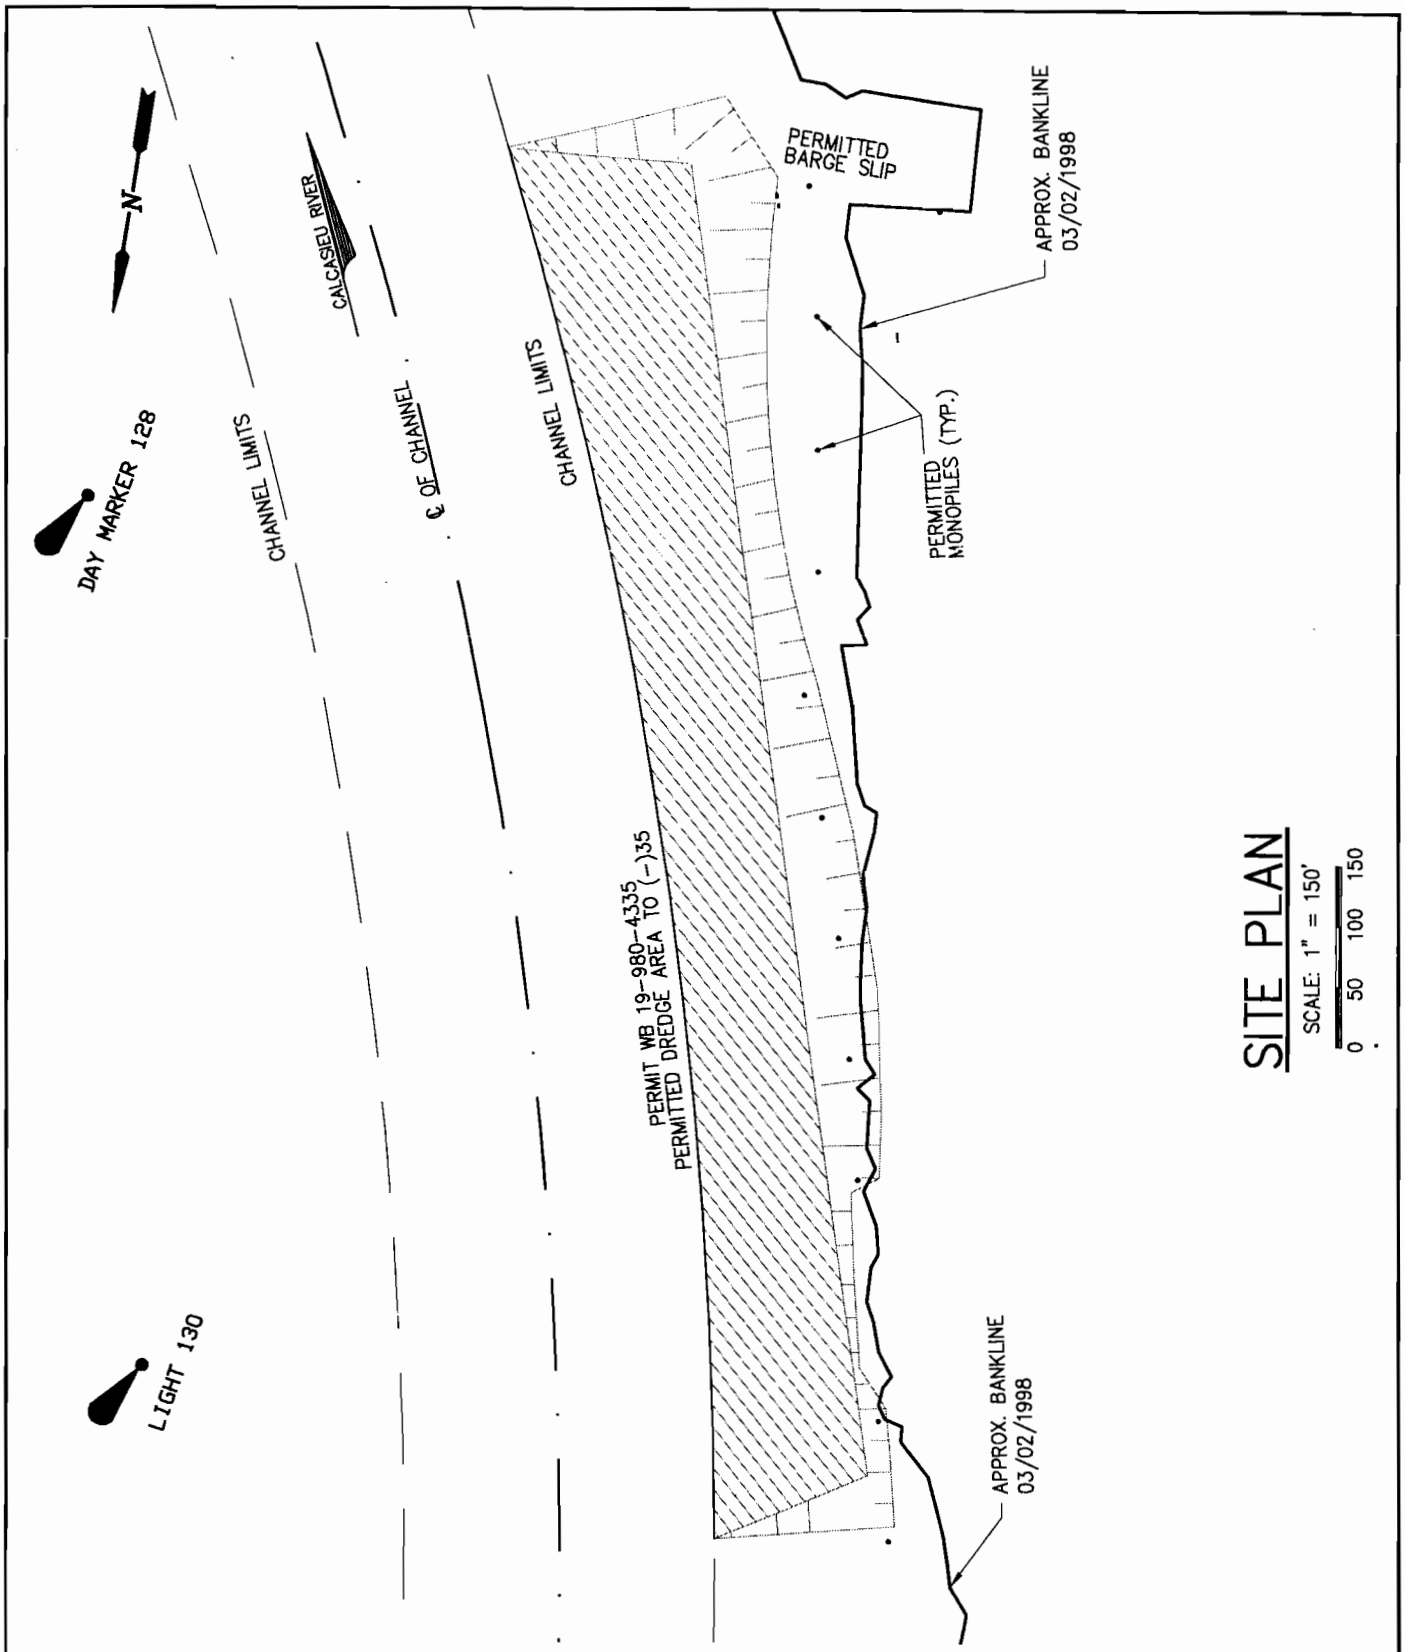

7453-P02&P03

LANIER & ASSOCIATES
CONSULTING ENGINEERS
INCORPORATED
NEW ORLEANS, LA · BEAUMONT, TX

DUNHAM PRICE
WESTLAKE LOUISIANA

SHEETPILE BULKHEAD
AFTER THE FACT
ENLARGED SITE PLAN BEFORE BULKHEAD

DATE 05/07
DESIGN SCK
DRAWN IPH
CHECK SCK
CONTRACT 7453
SHEET No.
P3 OF 5

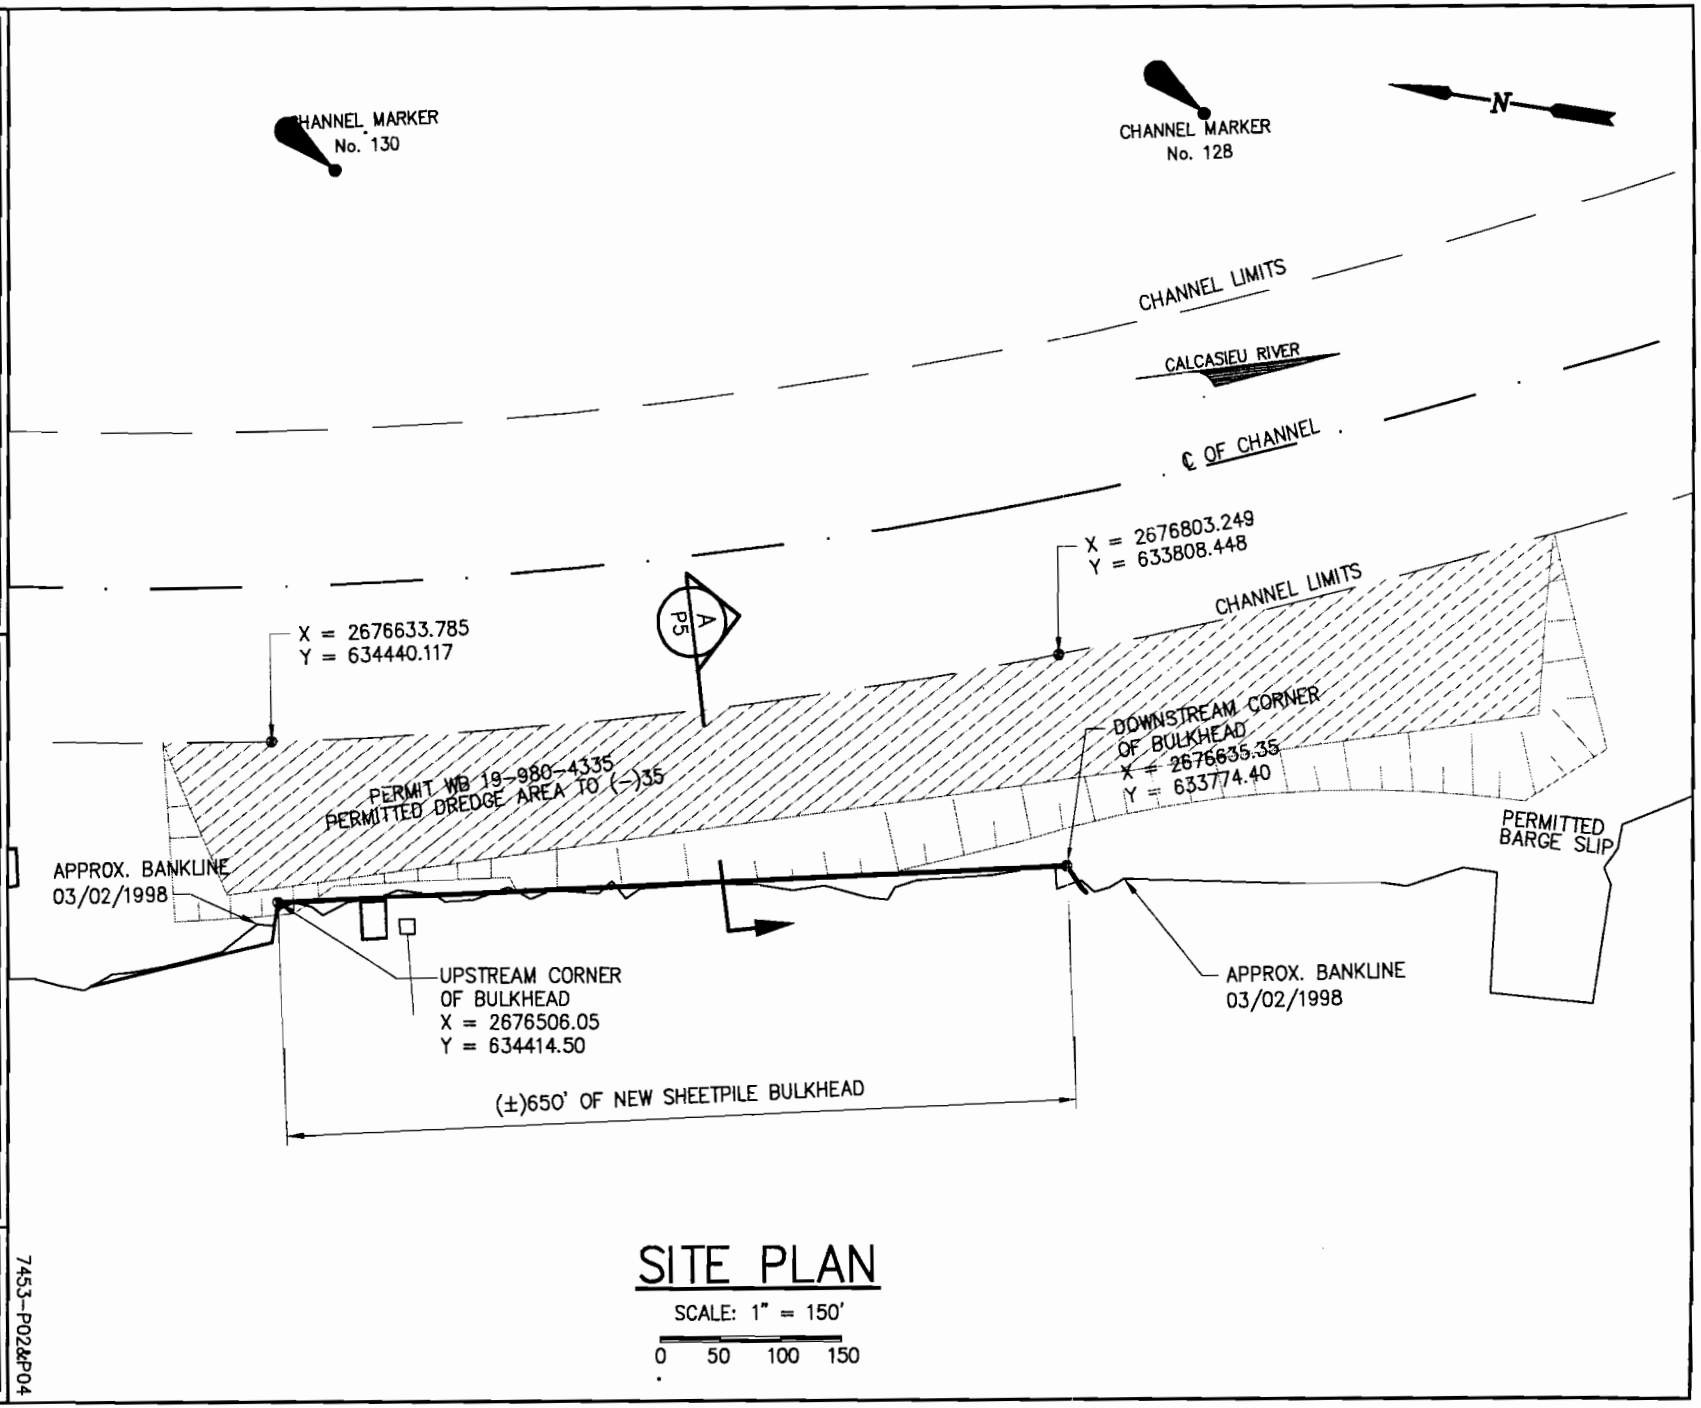

SITE PLAN

SCALE: 1" = 150'

0 50 100 150

LANIER & ASSOCIATES
CONSULTING ENGINEERS
INCORPORATED
NEW ORLEANS, LA · BEAUMONT, TX

WESTLAKE **DUNHAM PRICE** LOUISIANA

SHEETPILE BULKHEAD
AFTER THE FACT
ENLARGED SITE PLAN AFTER BULKHEAD

DATE	05/07
DESIGN	SCK
DRAWN	IPH
CHECK	SCK
CONTRACT	7453
SHEET No.	P4 of 5

7453-P02&P04

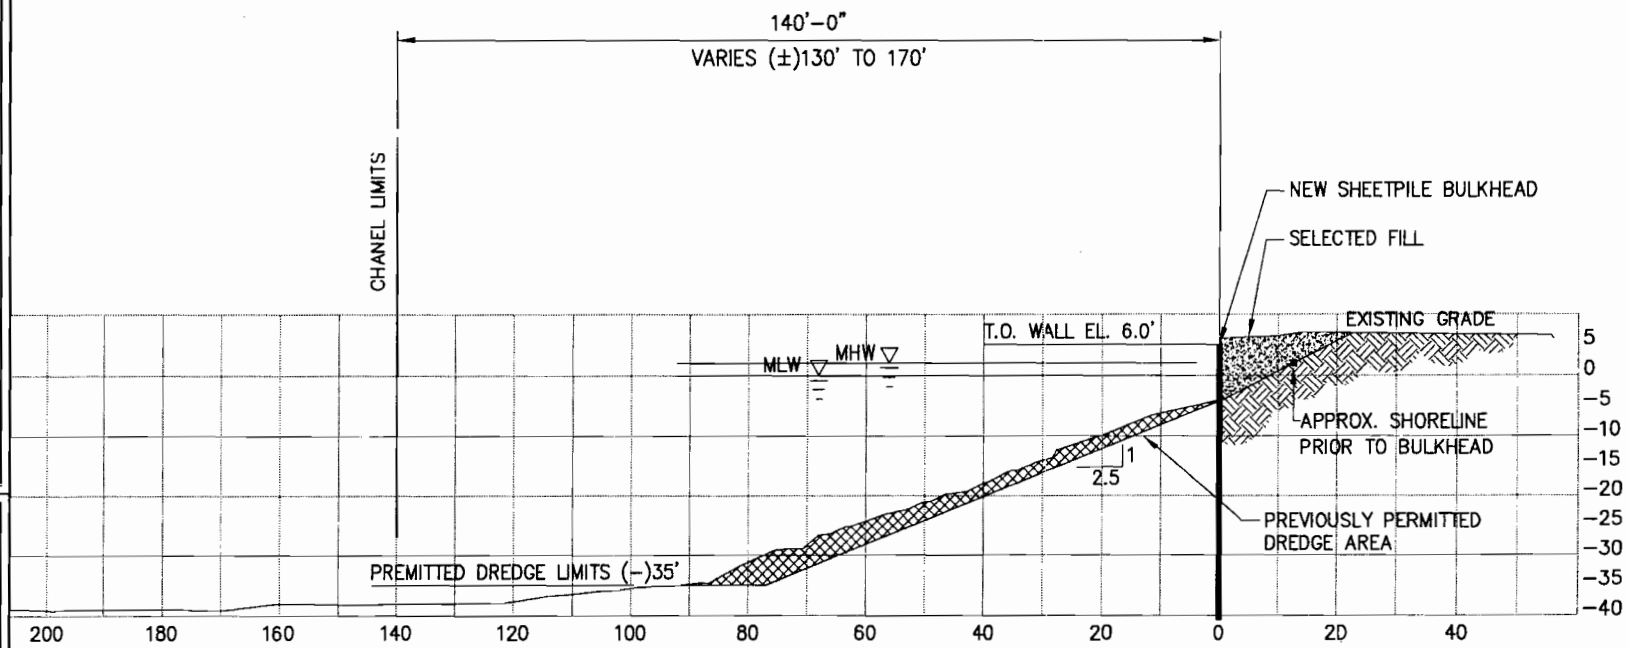

TYPICAL CROSS SECTION

A
P4

SCALE: 1"=30'

0 10 20 30

LANIER & ASSOCIATES
CONSULTING ENGINEERS
INCORPORATED
NEW ORLEANS, LA · BEAUMONT, TX

WESTLAKE
DUNHAM PRICE
LOUISIANA

SHEETPILE BULKHEAD
AFTER THE FACT
TYPICAL CROSS SECTION

DATE 05/07
DESIGN SCK
DRAWN IPH
CHECK SCK
CONTRACT 7453
SHEET No. P5 OF 5

7453-P05