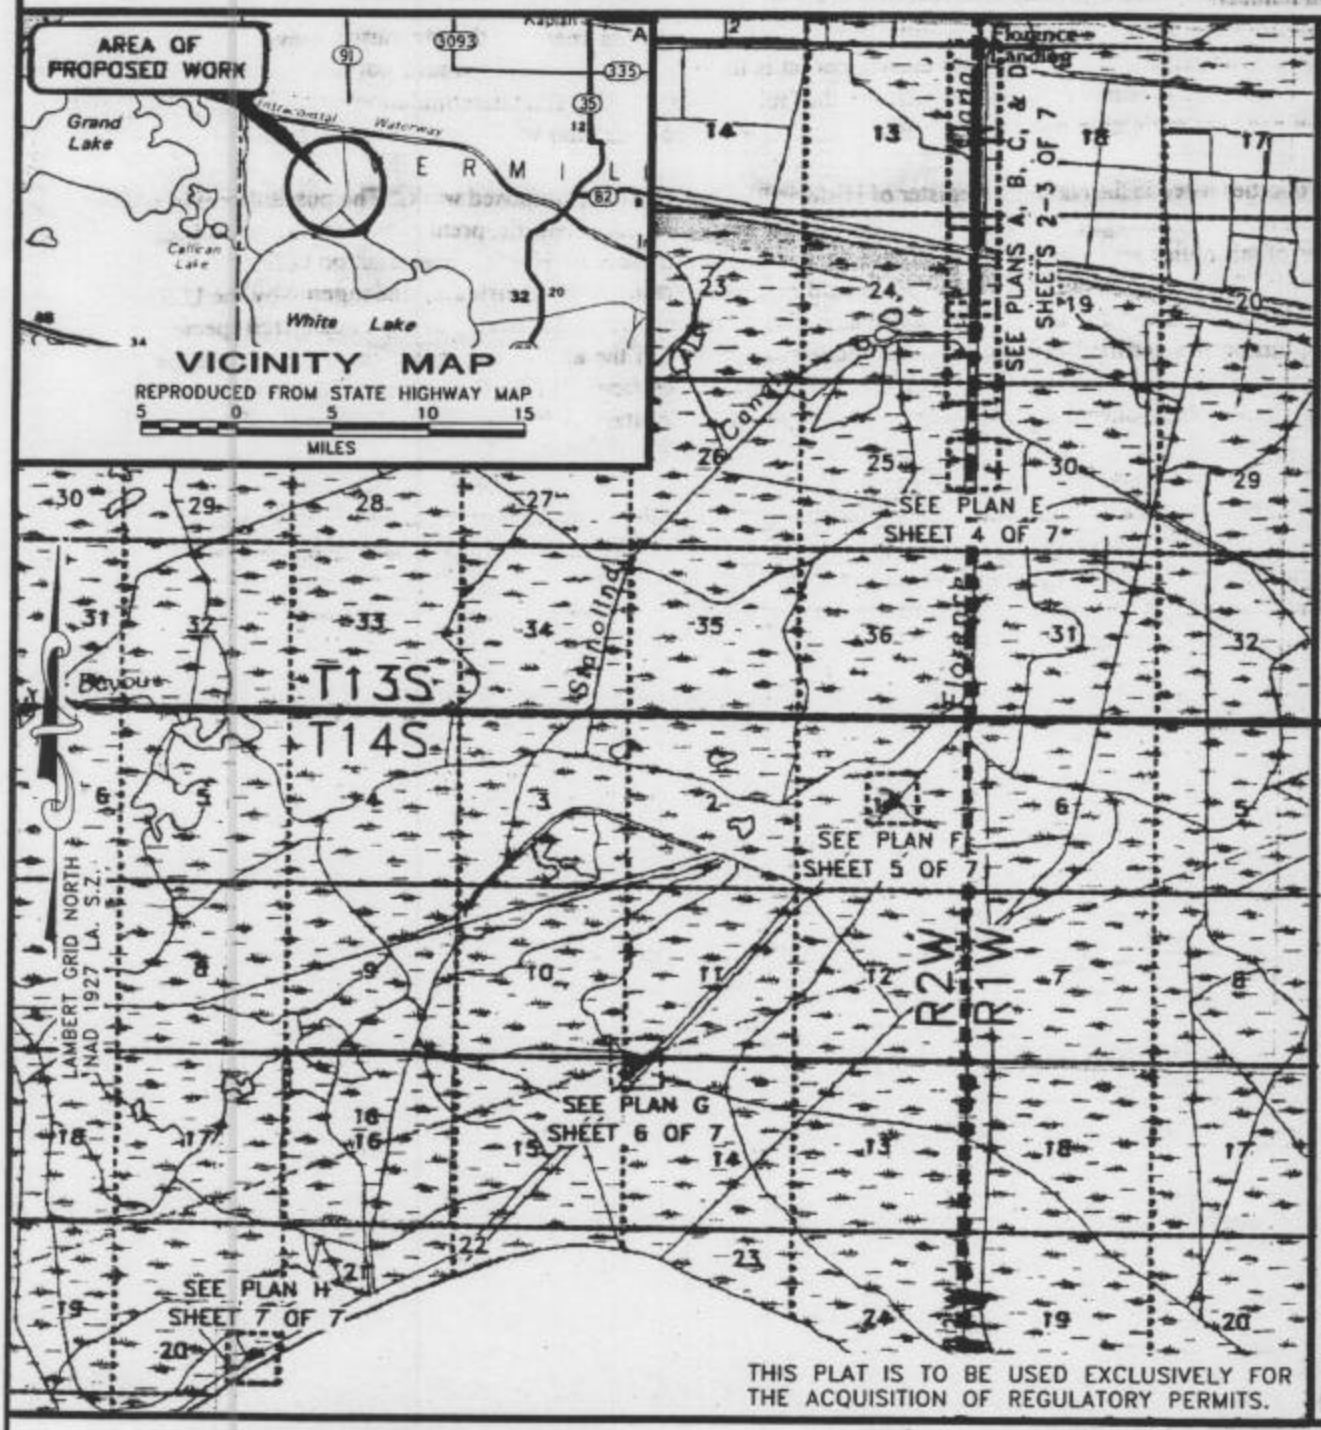

As-built drawings shall be submitted within 30 days of completion of this project to the Louisiana Department of Natural Resources, Office of Conservation, Pipeline Division, P.O. Box 94275, Baton Rouge, LA 70804 and to the Louisiana Department of Natural Resources, Coastal Management Division, P. O. Box 44487, Baton Rouge, La. 70804-4487.

Permittee shall contact the Louisiana ONE CALL at 1-800-272-3020 forty-eight hours prior to excavation or demolition.

All structures, facilities, well and pipelines/flowlines shall be removed within 120 days of abandonment of the facilities for the herein permitted use. This condition does not preclude the necessity for revising the current permit or obtaining a separate Coastal Use Permit, should one be required, for such removal activities.

All structures will be marked and lighted in accordance with U.S Coast Guard regulations.

LOCATION MAP

REPRODUCED FROM USGS ? QUADRANGLE

2000' 0' 2000' 4000'

SCALE : 1" = 2000'

HILCORP ENERGY COMPANY

1201 LOUISIANA, SUITE 1400

HOUSTON, TEXAS 77002

PROPOSED LEVEE REFURBISHMENT

FLORENCE CANAL

VERMILION PARISH, LOUISIANA

PREPARED BY C&C Technologies SURVEY SERVICES	JOB NO. 7154	DWG: REP	CHK: HEK	REVISED	DATE: 08/05/2004
	FILENAME: L:\13S01W\7154\C7154B.DWG				SHEET 1 OF 7

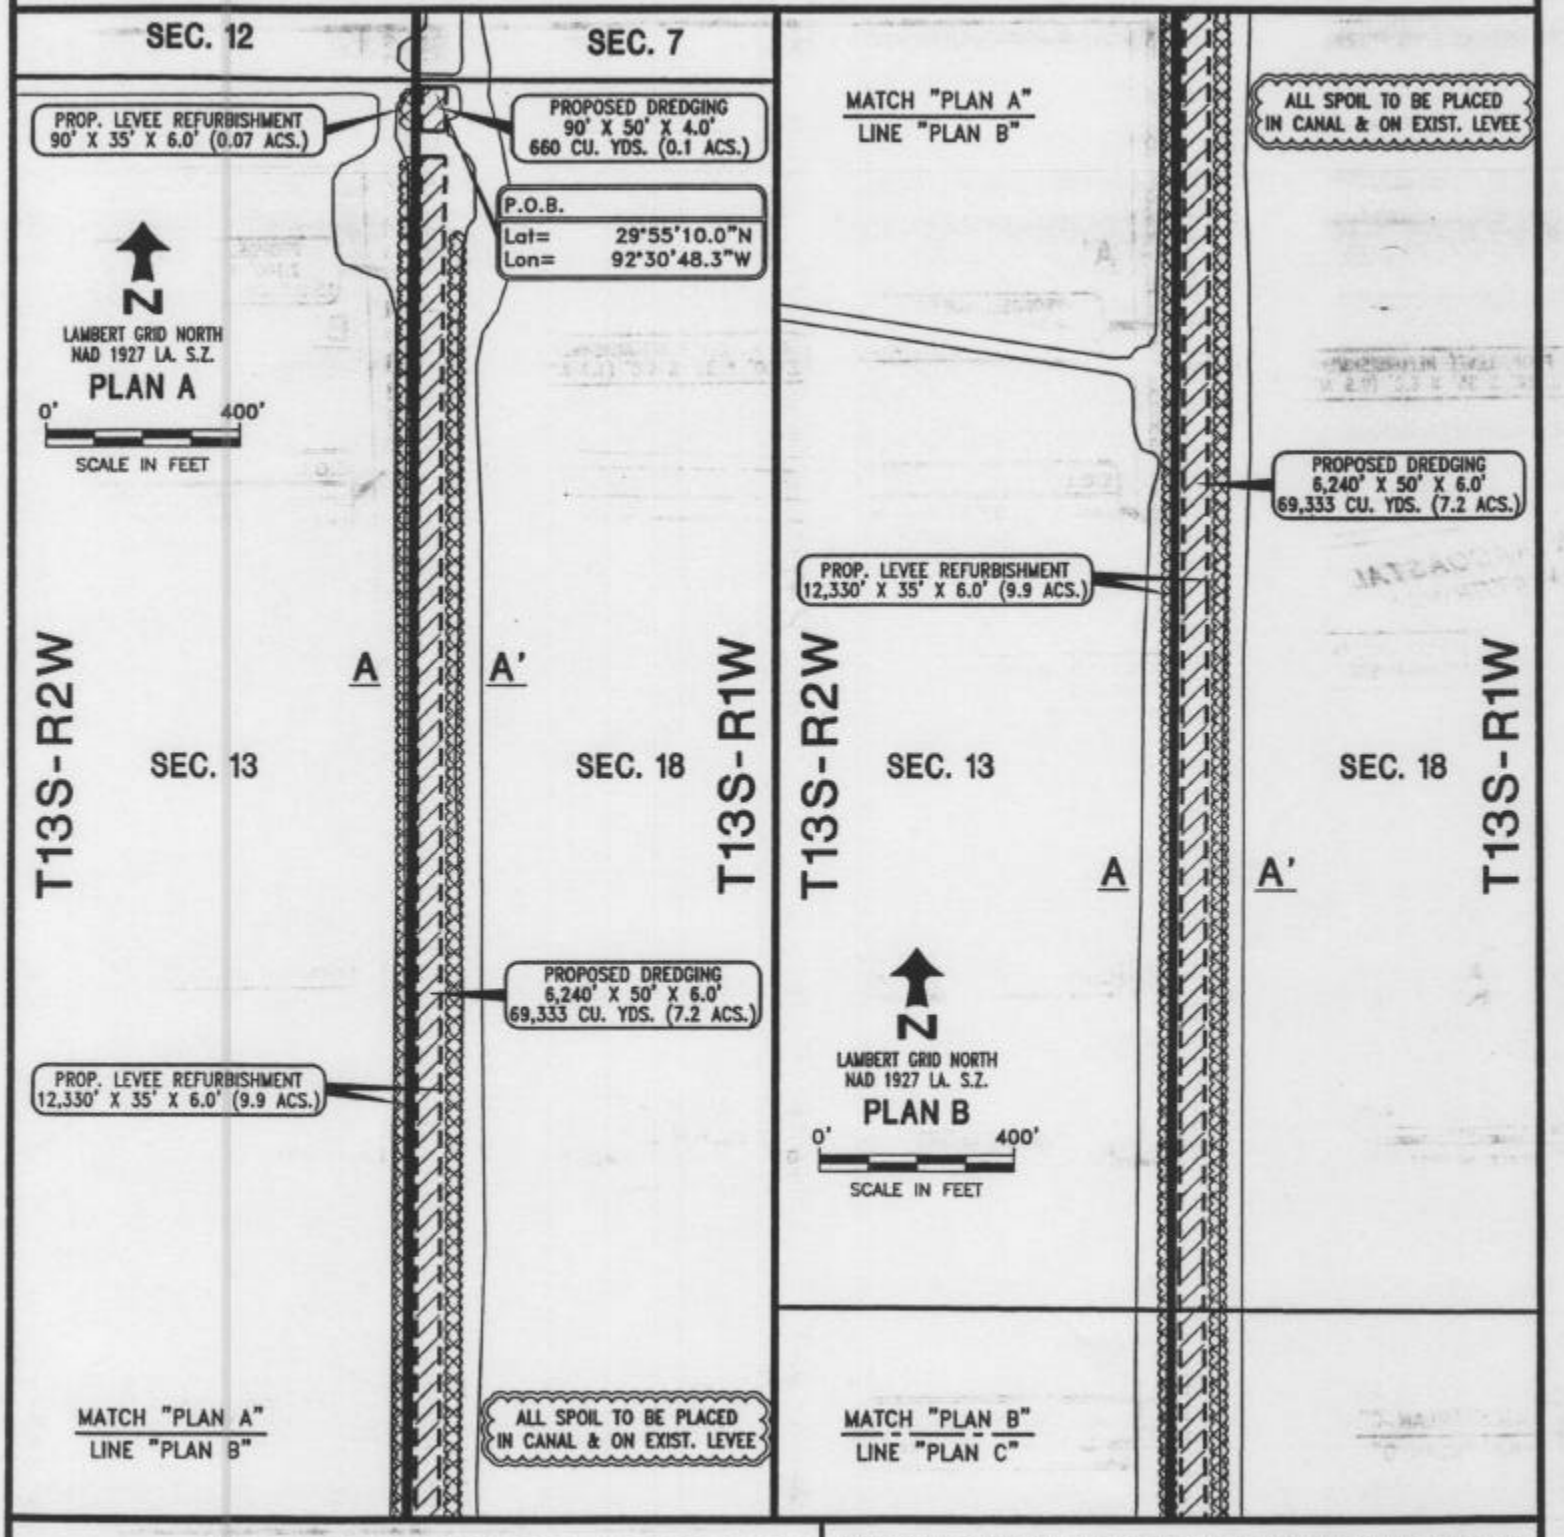

HILCORP ENERGY COMPANY
1201 LOUISIANA, SUITE 1400
HOUSTON, TEXAS 77002

PROPOSED LEVEE REFURBISHMENT
FLORENCE CANAL
VERMILION PARISH, LOUISIANA

PREPARED BY C&C Technologies SURVEY SERVICES 730 E. KALISTE SALOOM ROAD, LAFAYETTE, LA. (337) 261-0660	JOB NO. 7154	DWG: REP	CHK: ???	REVISED	DATE: 08/05/2004
	FILENAME: L:\13S01W\7154\C7154.DWG				SHEET 2 OF 7

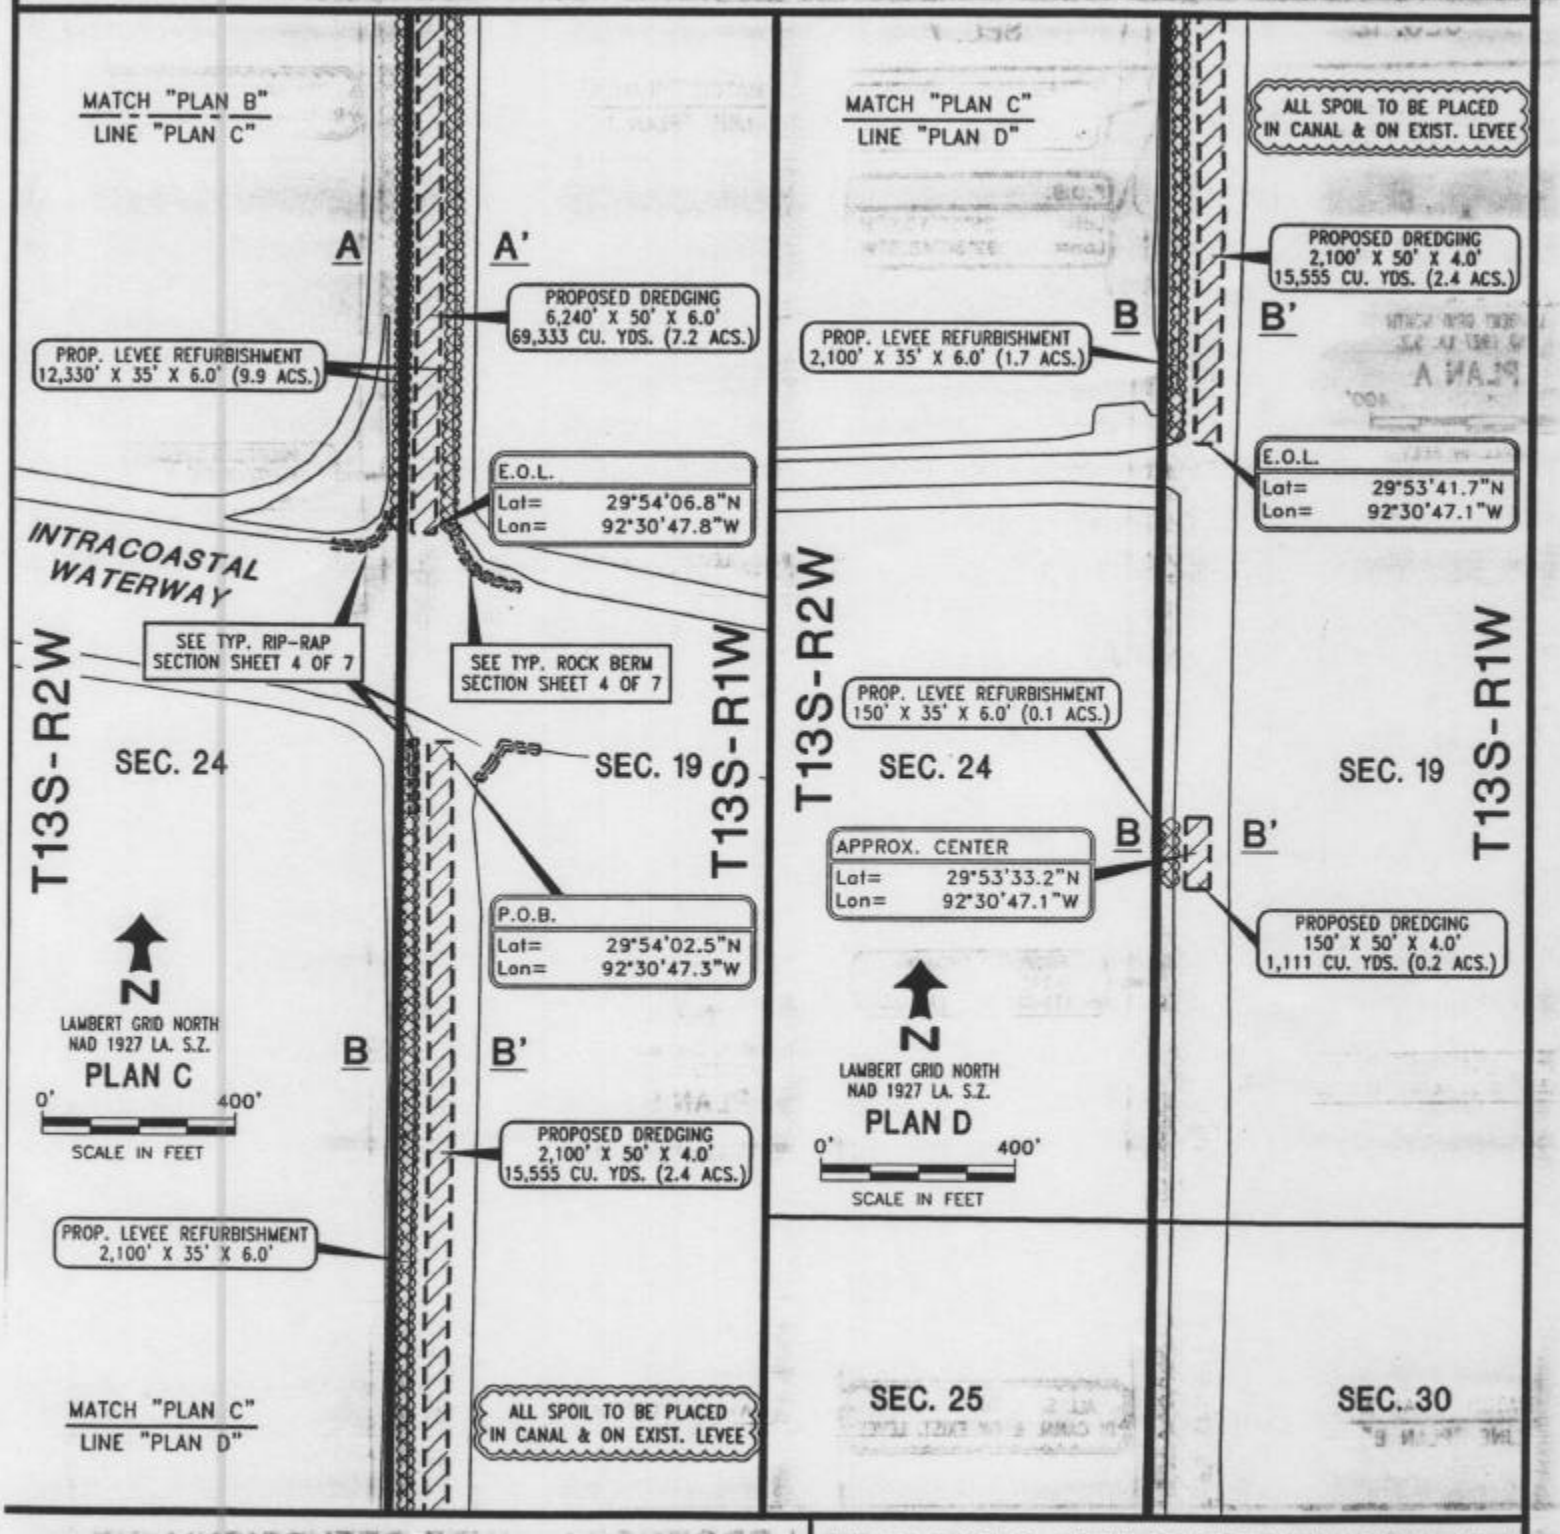

HILCORP ENERGY COMPANY
1201 LOUISIANA, SUITE 1400
HOUSTON, TEXAS 77002

PROPOSED LEVEE REFURBISHMENT
FLORENCE CANAL
VERMILION PARISH, LOUISIANA

PREPARED BY: C&C Technologies SURVEY SERVICES
730 E. KALISTE SALOOM ROAD, LAFAYETTE, LA (337) 261-0660

JOB NO. 7154	DWG: REP	CHK: ???	REVISED	DATE: 08/05/2004
FILENAME: L:\13S01W\7154\C7154.DWG				SHEET 3 OF 7

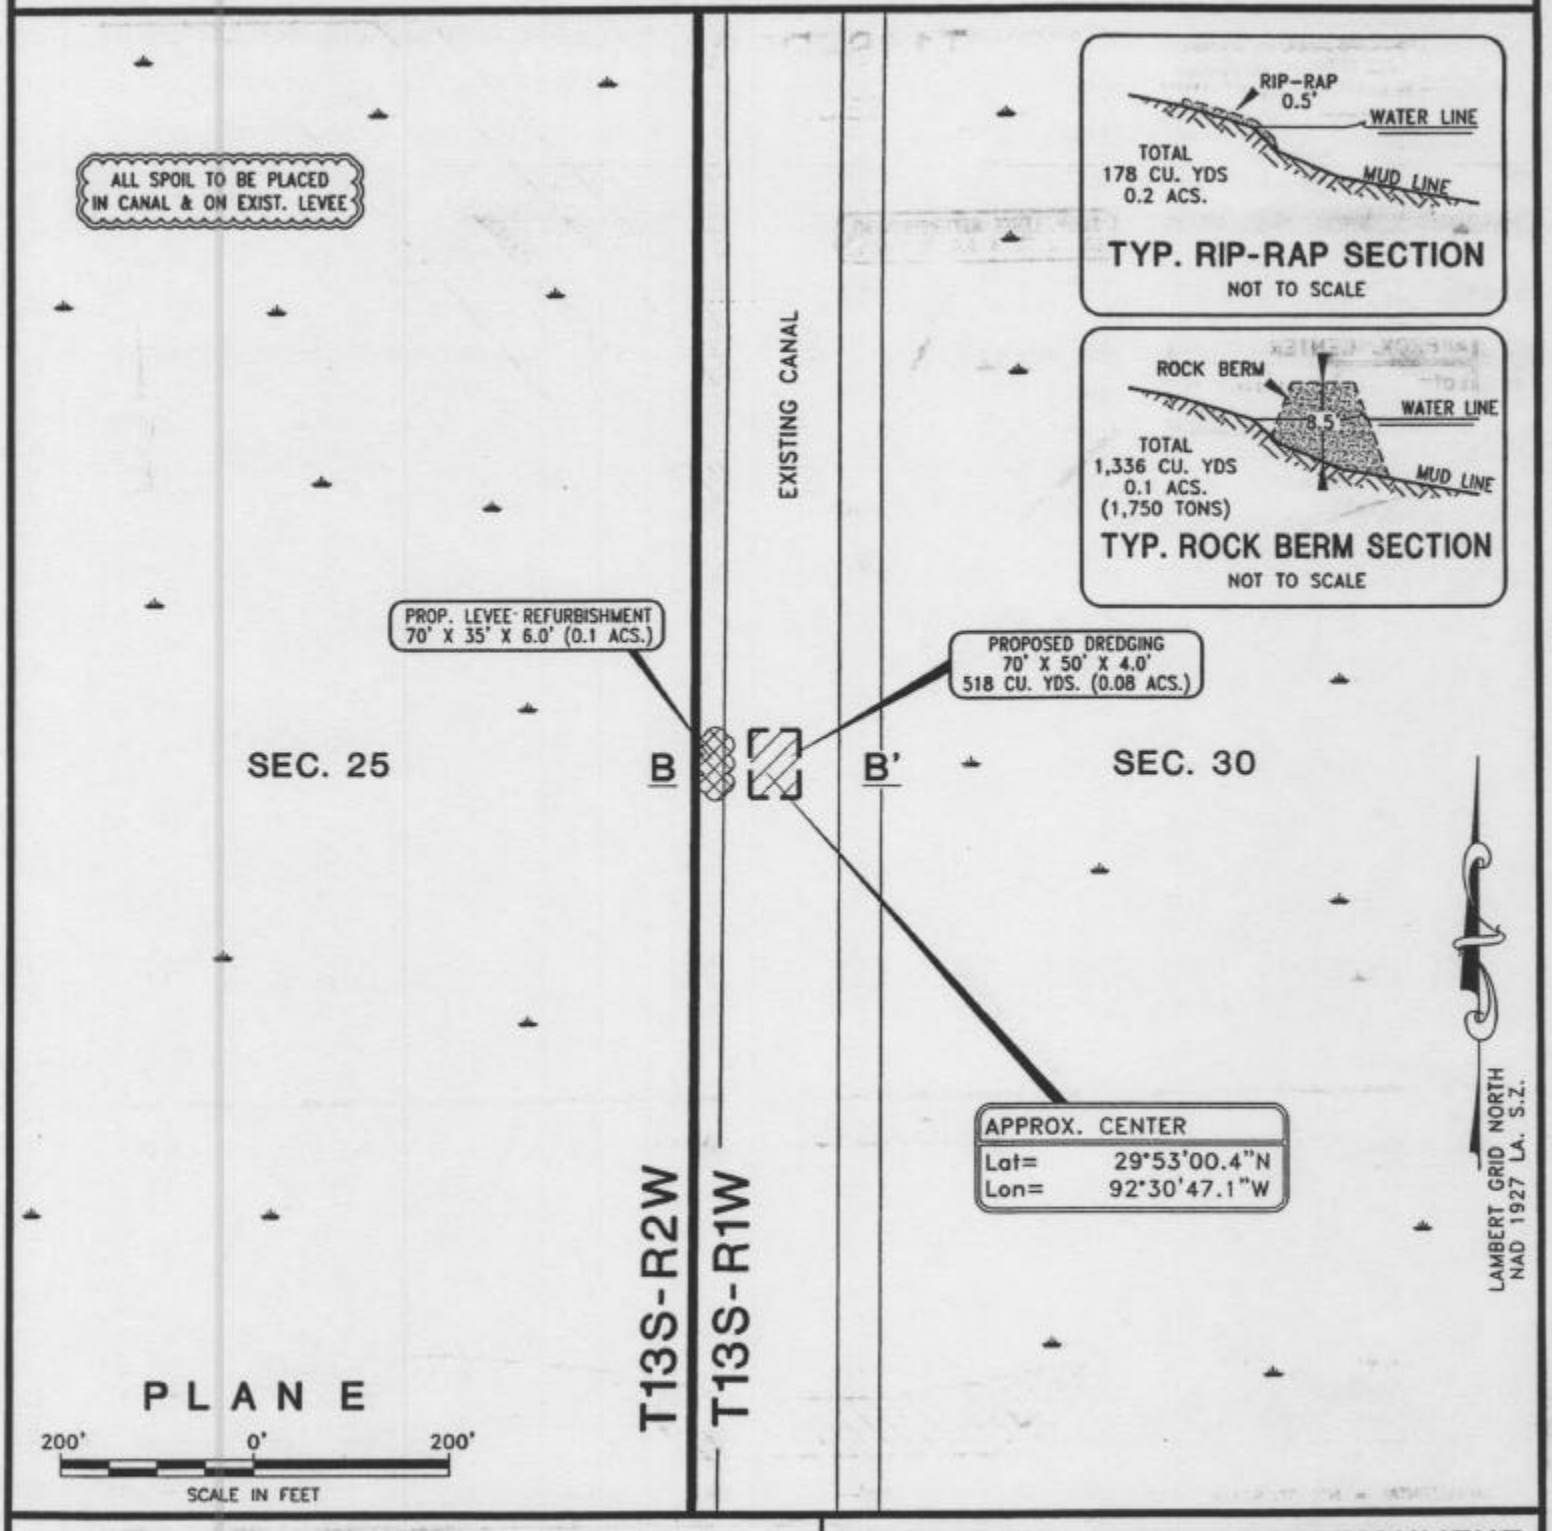

HILCORP ENERGY COMPANY
1201 LOUISIANA, SUITE 1400
HOUSTON, TEXAS 77002

PROPOSED LEVEE REFURBISHMENT
FLORENCE CANAL
VERMILION PARISH, LOUISIANA

PREPARED BY C&C Technologies SURVEY SERVICES 730 E. KALISTE SALOOM ROAD, LAFAYETTE, LA. (337) 261-0660	JOB NO. 7154	DWG: REP	CHK: HEK	REVISED	DATE: 08/05/2004
	FILENAME: L:\13S01W\7154\C7154A.DWG				SHEET 4 OF 7

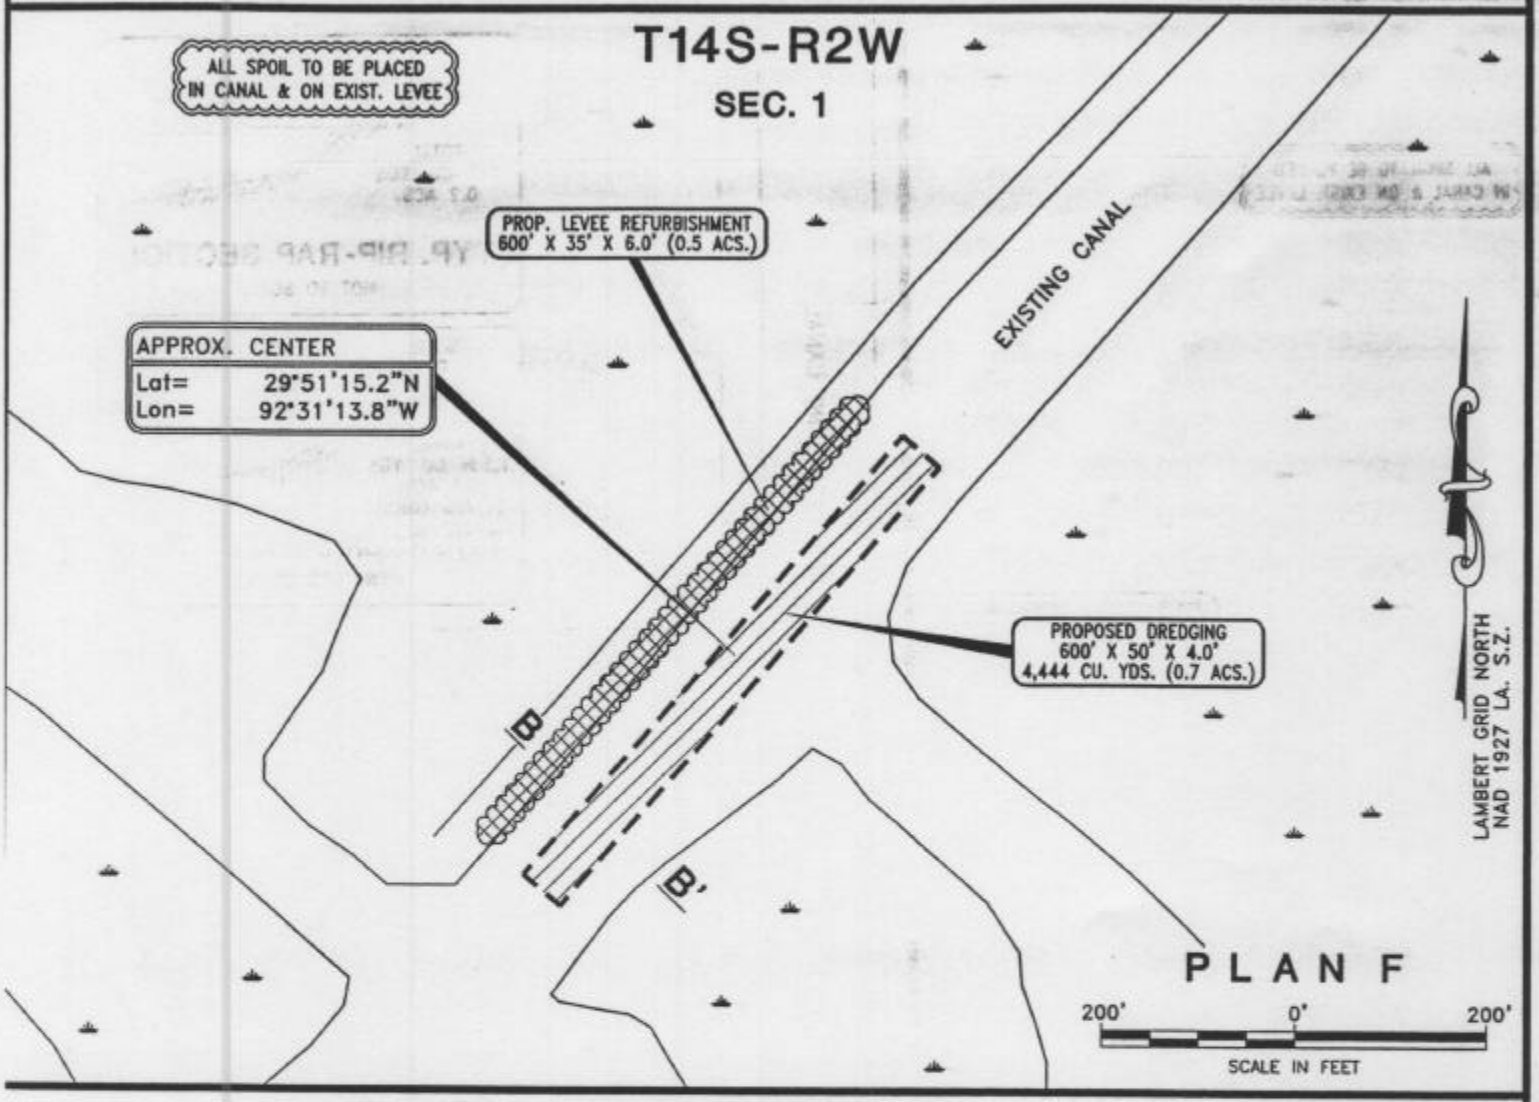

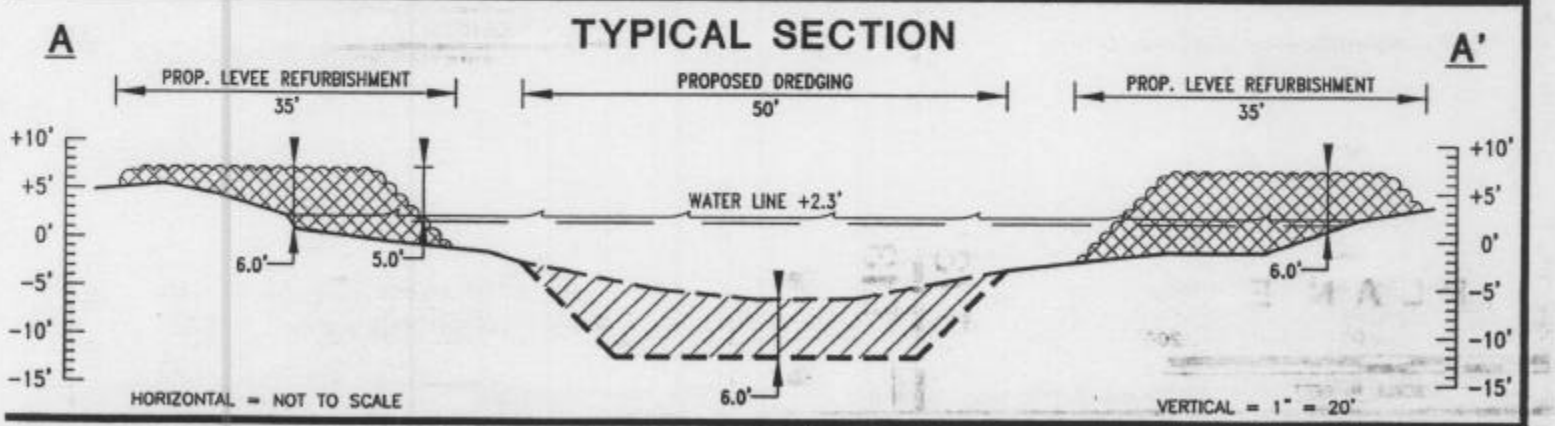

HILCORP ENERGY COMPANY
1201 LOUISIANA, SUITE 1400
HOUSTON, TEXAS 77002

PROPOSED LEVEE REFURBISHMENT
FLORENCE CANAL
VERMILION PARISH, LOUISIANA

PREPARED BY C&C Technologies SURVEY SERVICES
730 E. KALISTE SALOOM ROAD, LAFAYETTE, LA. (337) 261-0660

JOB NO. 7154	DWG: REP	CHK: HEK	REVISED	DATE: 08/05/2004
FILENAME: L:\13S01W\7154\C7154A.DWG				SHEET 5 OF 7

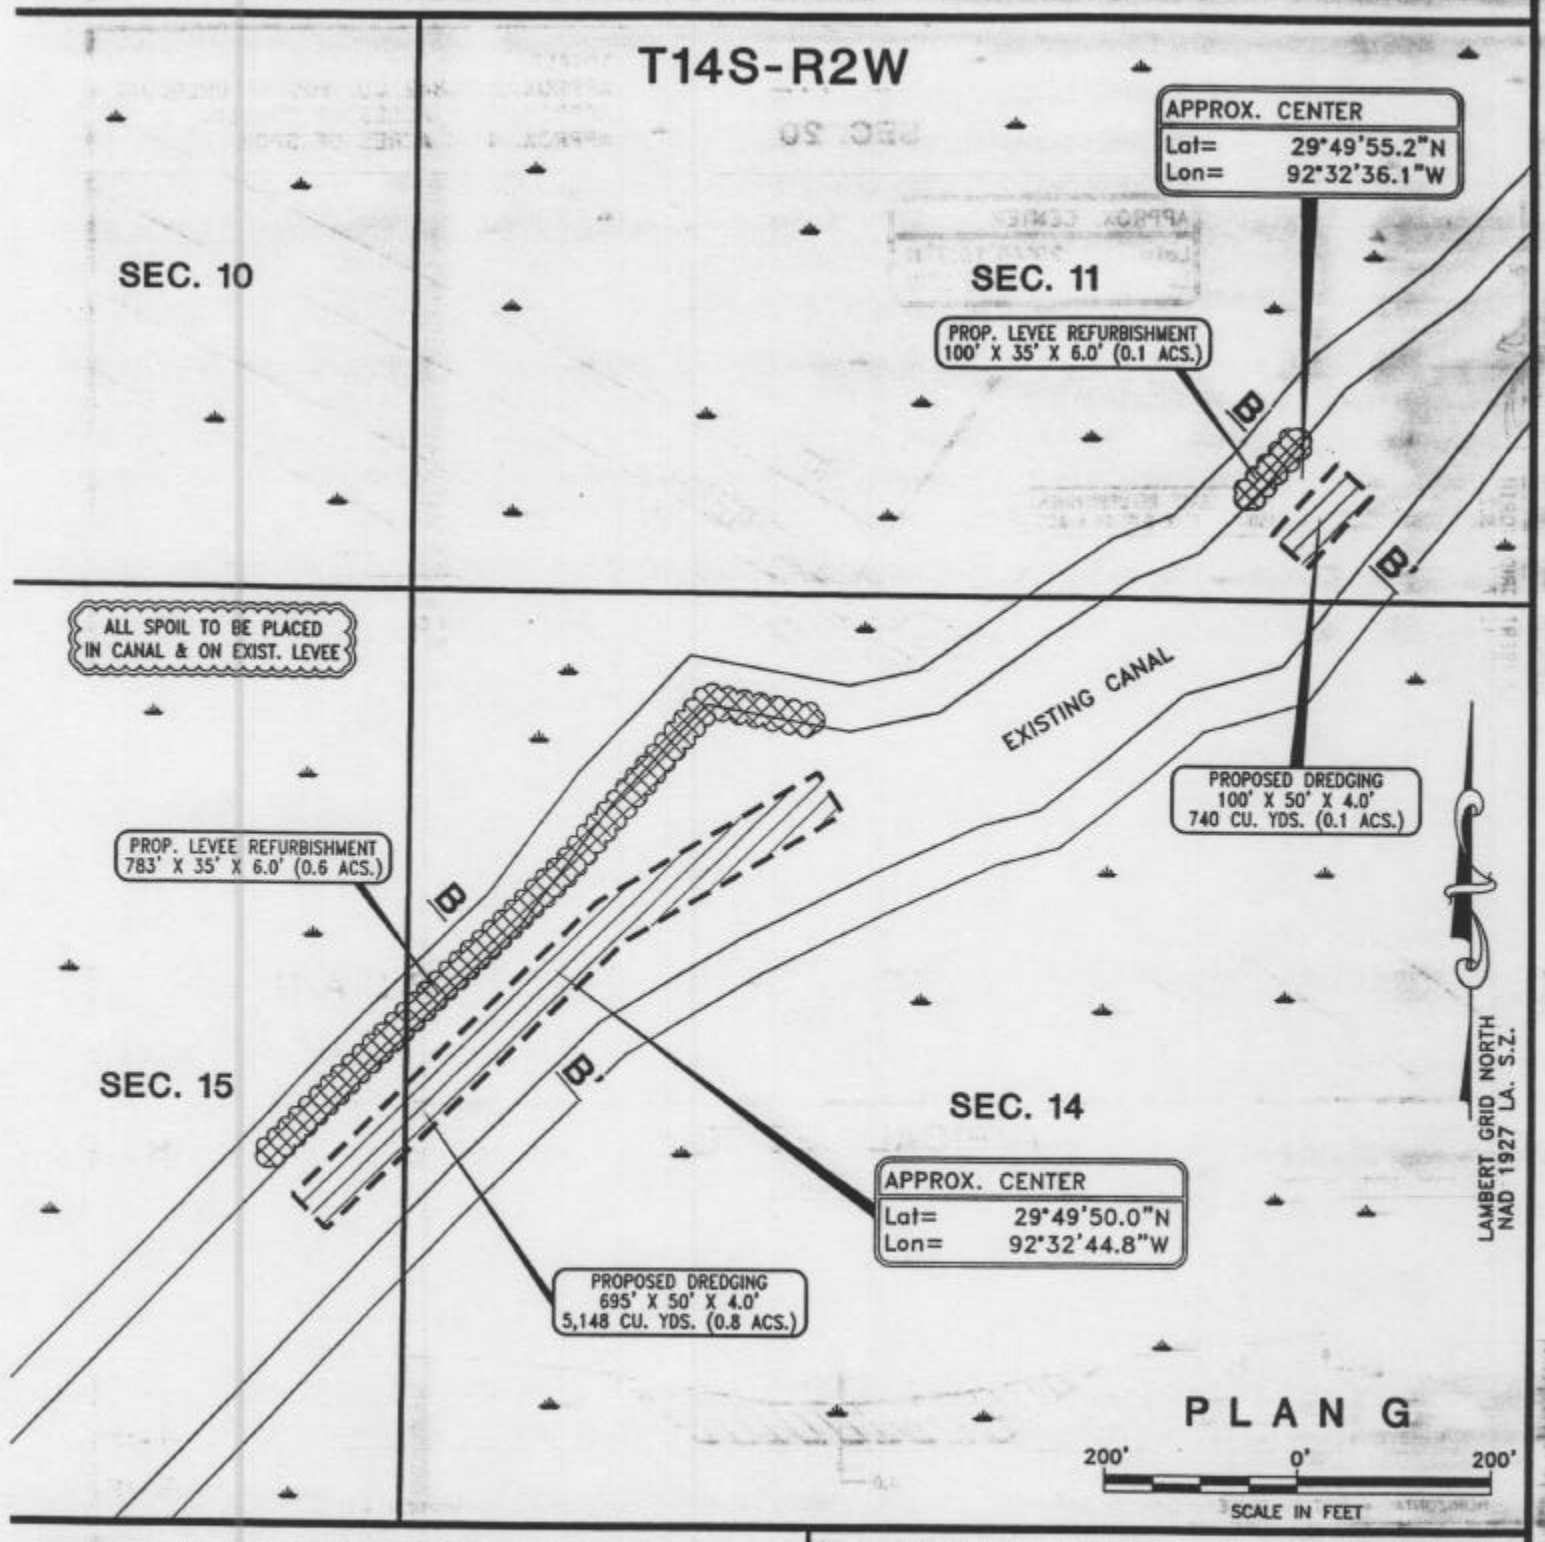

HILCORP ENERGY COMPANY
1201 LOUISIANA, SUITE 1400
HOUSTON, TEXAS 77002

PROPOSED LEVEE REFURBISHMENT
FLORENCE CANAL
VERMILION PARISH, LOUISIANA

PREPARED BY C&C Technologies SURVEY SERVICES 730 E. KALISTE SALOOM ROAD, LAFAYETTE, LA (337) 261-0660	JOB NO. 7154	DWG: REP	CHK: HEK	REVISED	DATE: 08/05/2004
	FILENAME: L:\13S01W\7154\C7154A.DWG				SHEET 6 OF 7

T14S-R2W

SEC. 20

TOTALS
APPROX. 100,842 CU. YDS OF DREDGING
APPROX. 12.1 ACRES OF DREDGING
APPROX. 13.4 ACRES OF SPOIL

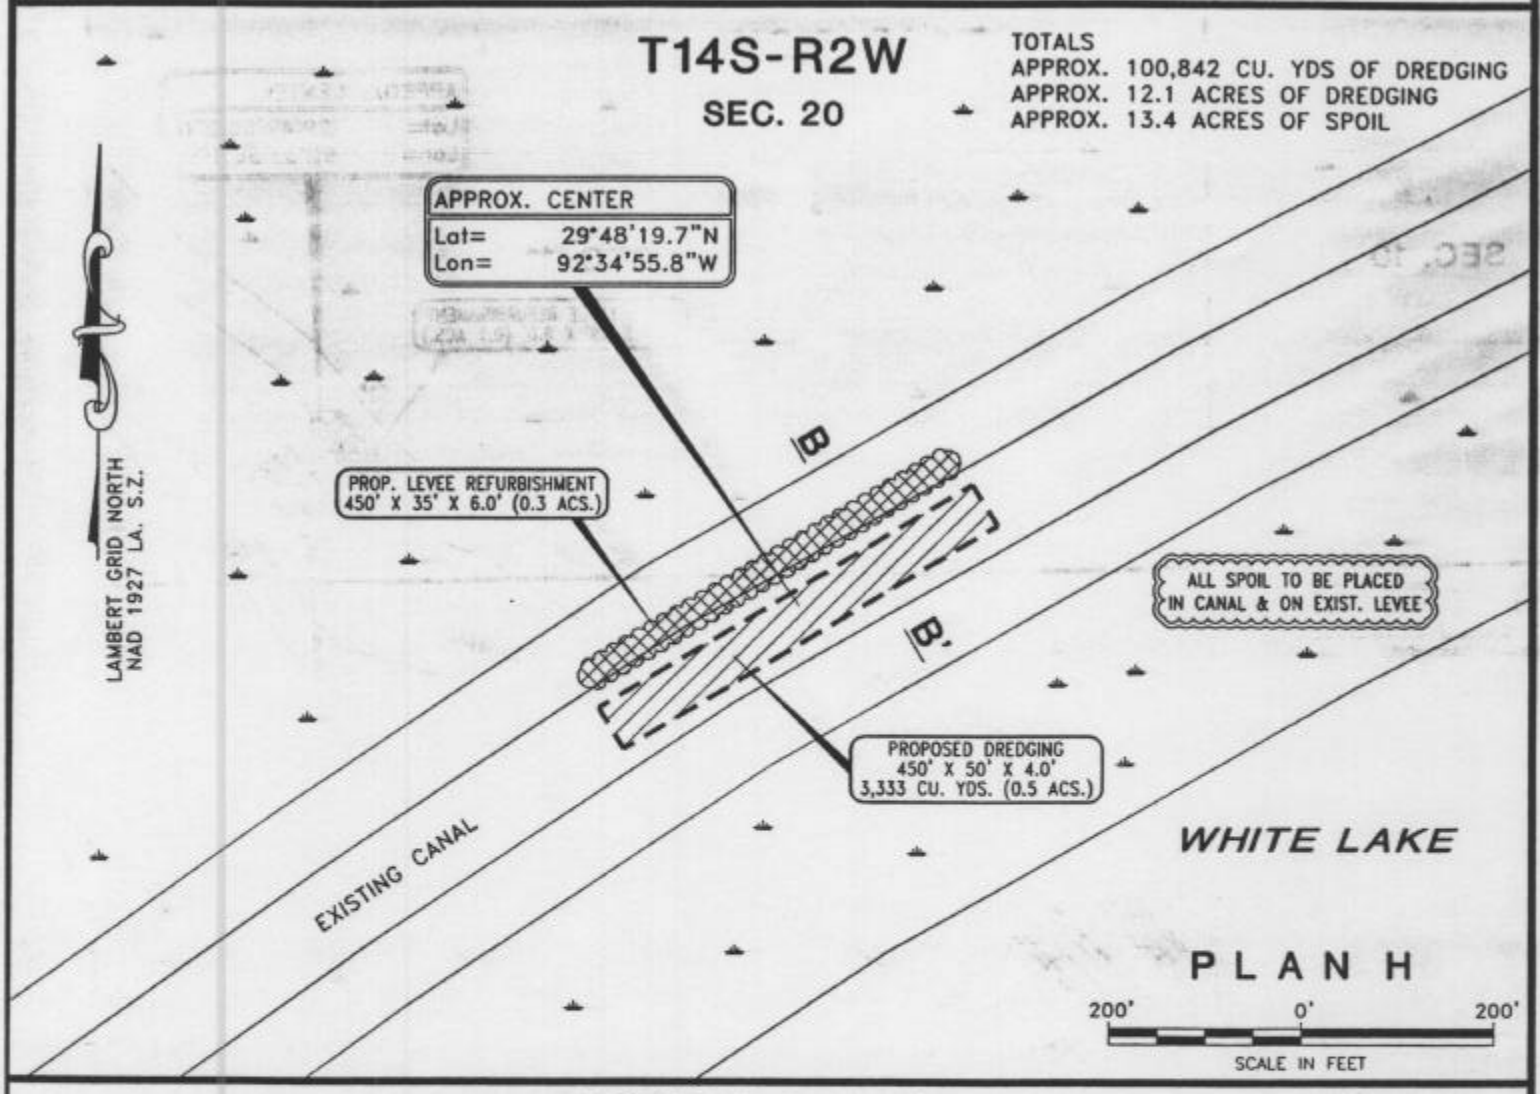

TYPICAL SECTION

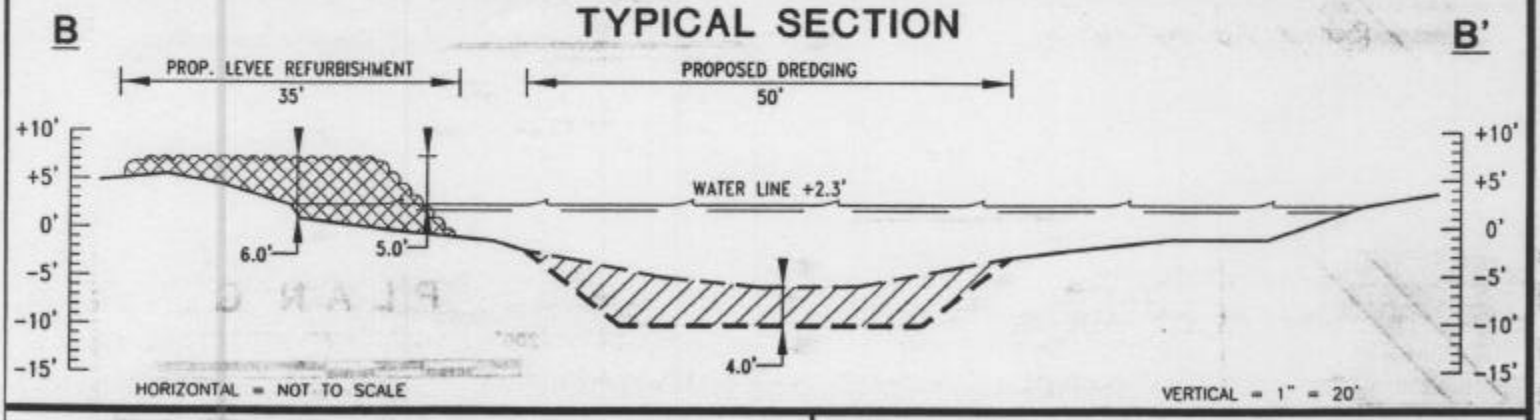

HILCORP ENERGY COMPANY
1201 LOUISIANA, SUITE 1400
HOUSTON, TEXAS 77002

PROPOSED LEVEE REFURBISHMENT
FLORENCE CANAL
VERMILION PARISH, LOUISIANA

PREPARED BY C&C Technologies SURVEY SERVICES 730 E. KALISTE SALOOM ROAD, LAFAYETTE, LA (337) 261-0660	JOB NO. 7154	DWG: REP	CHK: HEK	REVISED	DATE: 08/05/2004
	FILENAME: L:\13S01W\7154\C7154A.DWG				SHEET 7 OF 7