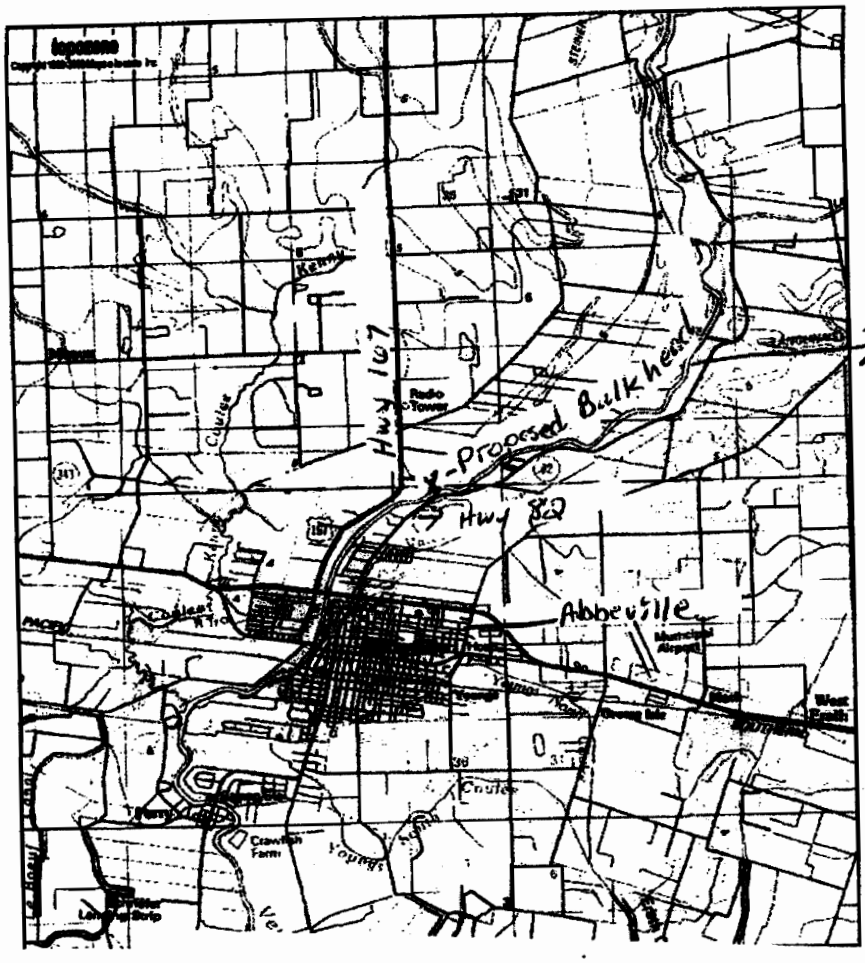

Pilings Plus - Rudick
Bulk head -
500' vinyl Bulkhead
30° 00' 00" N
092° 07' 05" W

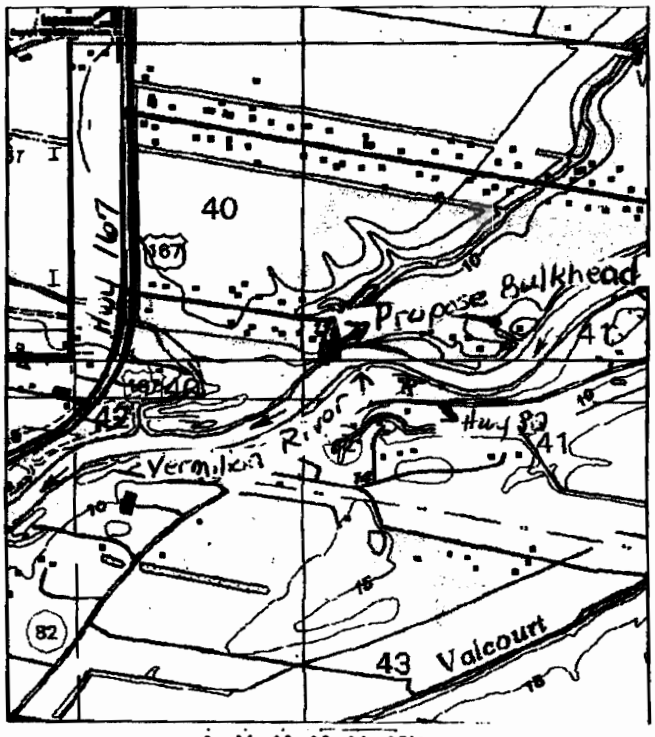

7

Pilings Plus – Rudick Bulkhead

top view of 500ft vinyl bulkhead

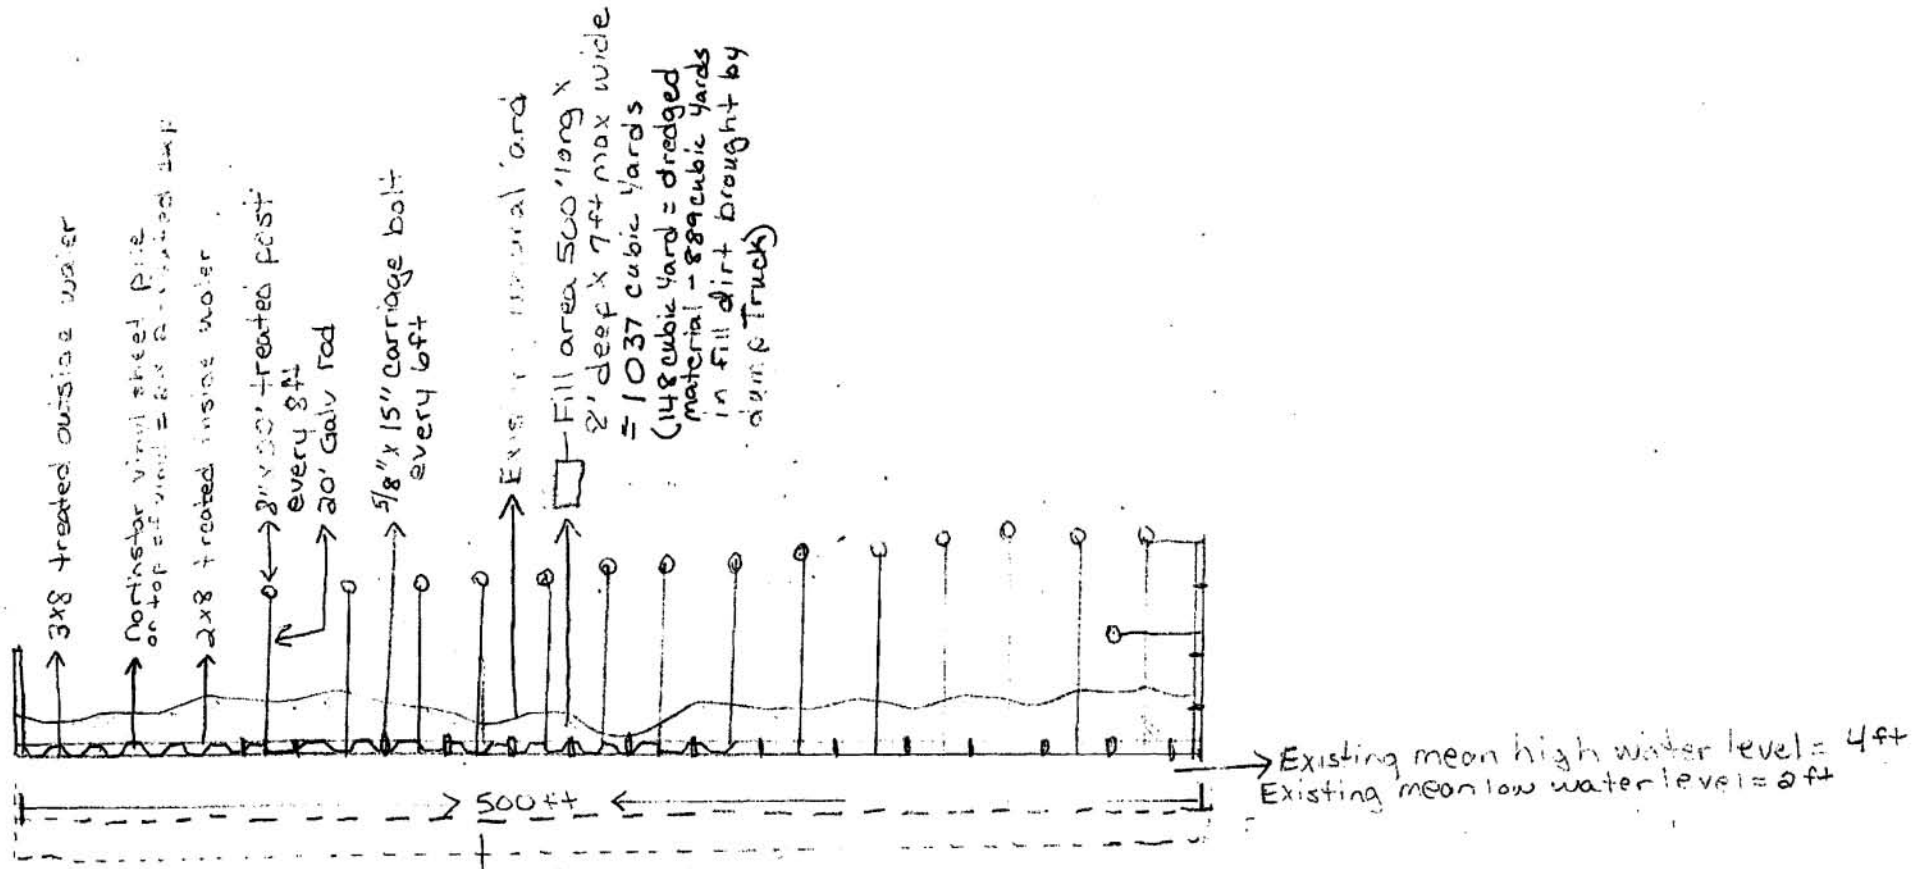

Proposed [illegible] area
500 ft long x 4' wide x 2' deep = 148 cubic Yards the remain Fill is top soil - hauled in
of Non veg. water bottom

existing mean high water level = 5'
existing mean low water = 3'
Proposed mean high water level = 7'
Proposed mean low water level = 5'

[illegible] River
mean high water level = 8'
mean high water level = 6'

Pilings Plus - Rudick Bulkhead
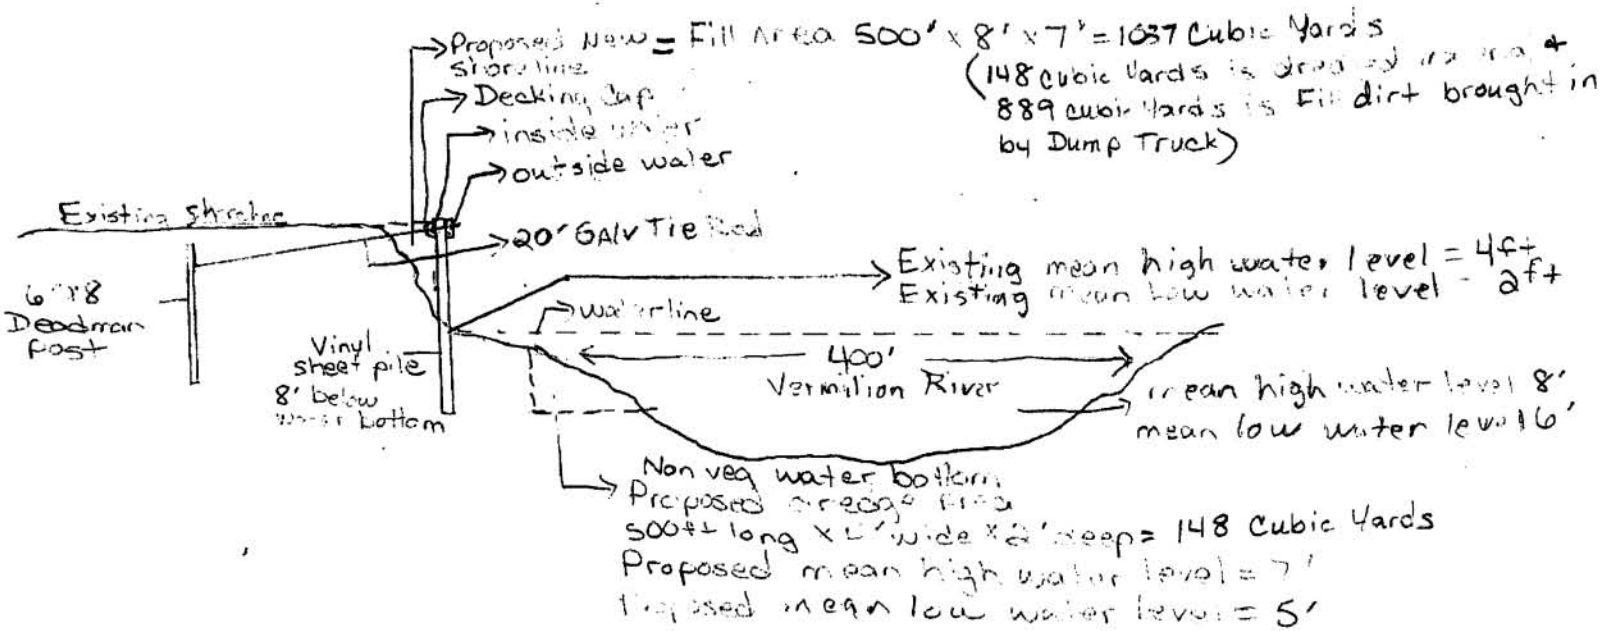
Cross view of 500' Vinyl Bulkhead