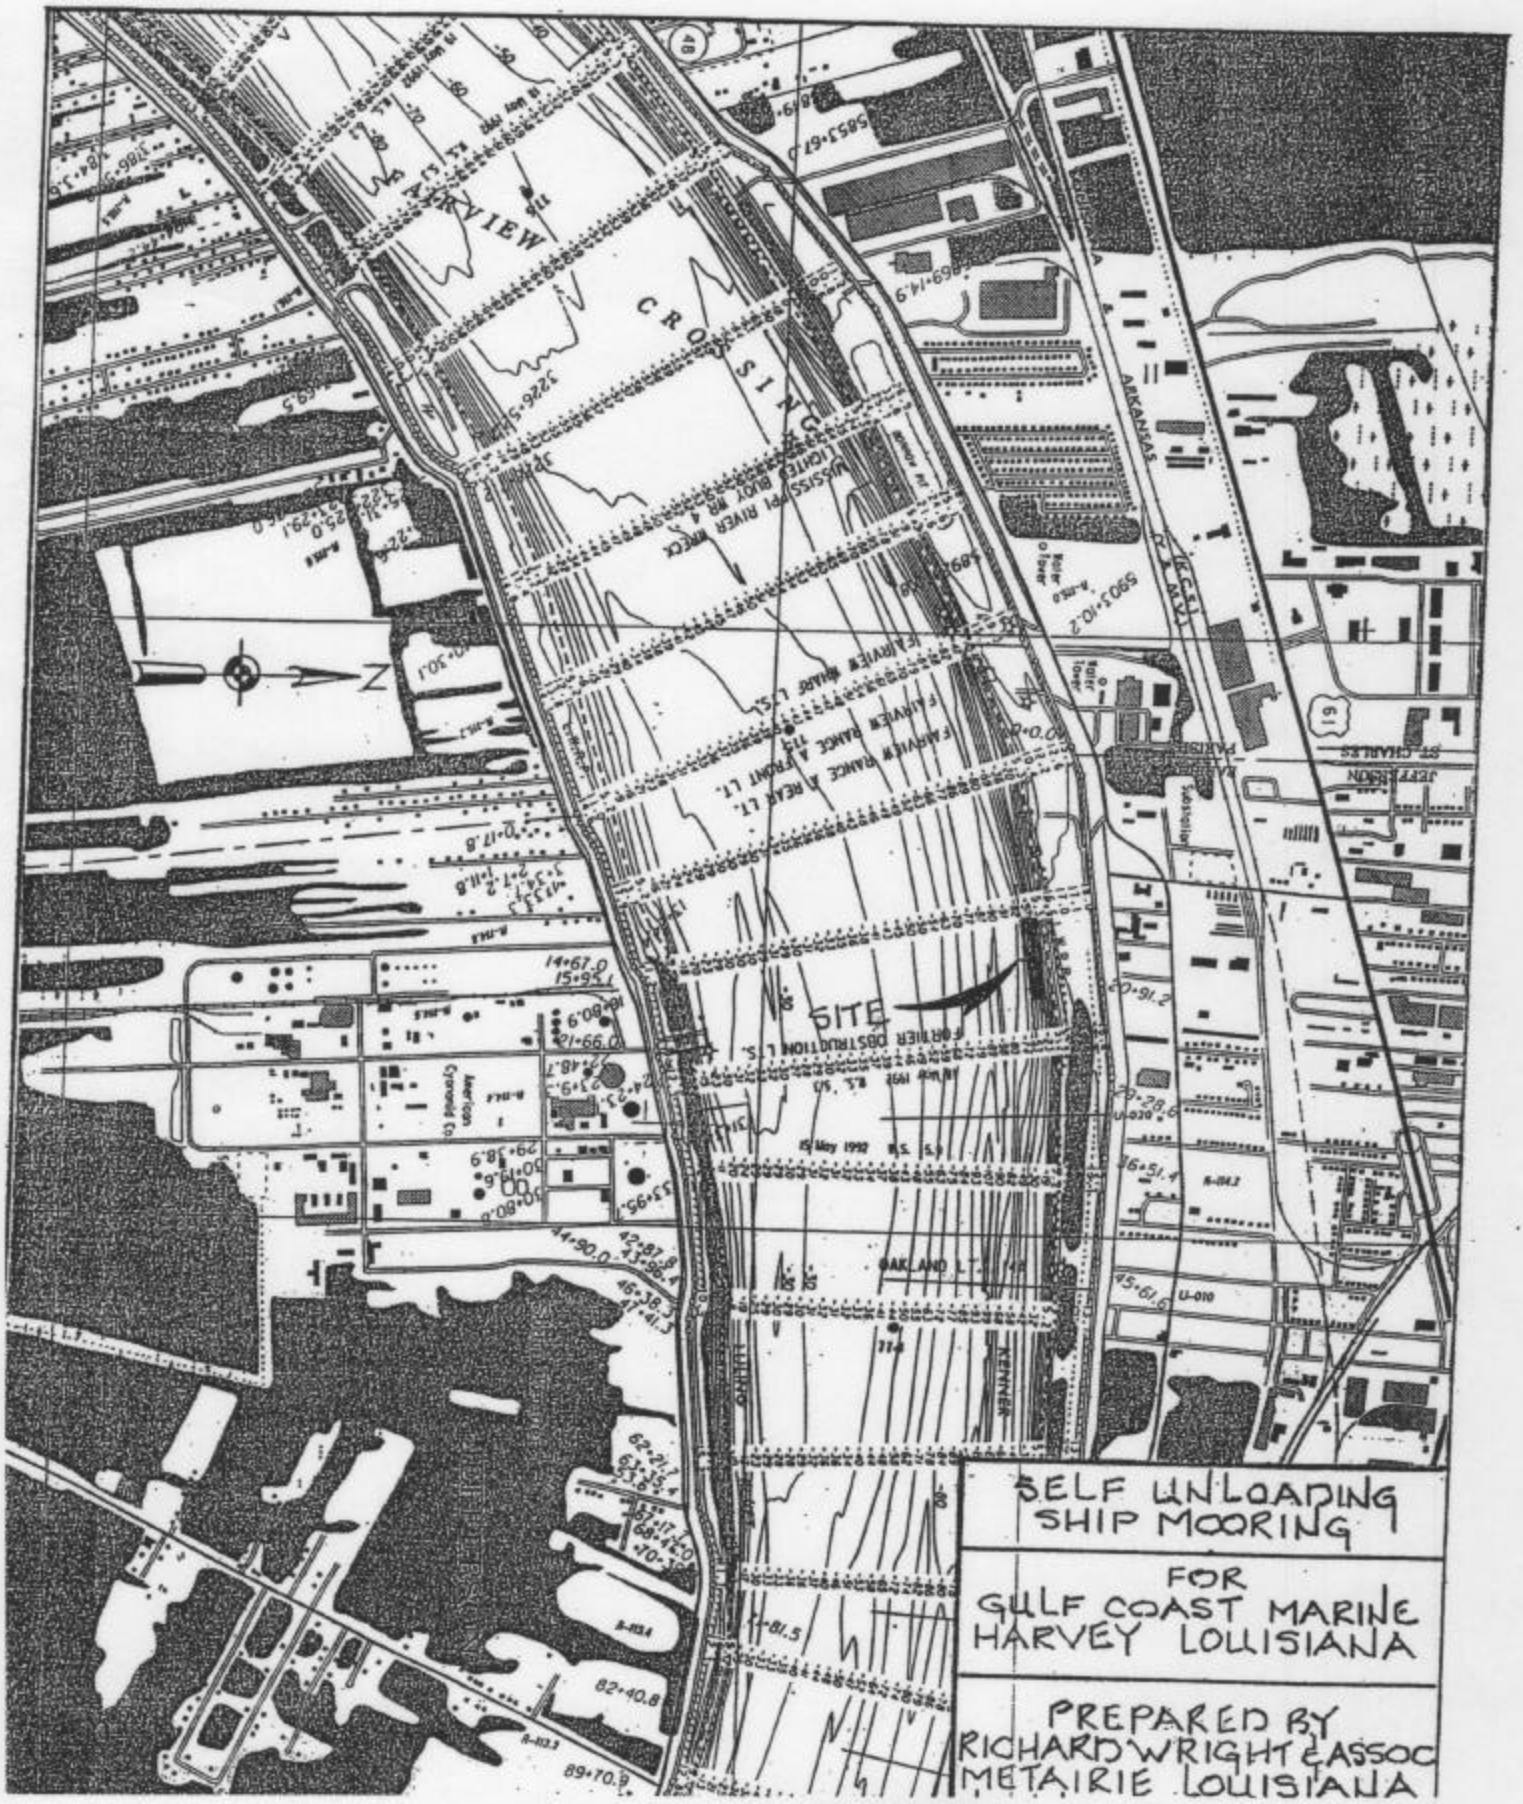
FAIRVIEW
CROSSING
SITE
FORTIER OBSTRUCTION L.T.S.
OAKLAND L.T.
ARKANSAS
KENNER
SELF UNLOADING
SHIP MOORING
FOR
GULF COAST MARINE
HARVEY LOUISIANA
PREPARED BY
RICHARD WRIGHT & ASSOC
METAIRIE LOUISIANA

NOTE:
ALL PILE IN REVET. MAT WILL BE PROVIDED WITH 16' Ø X 3' THICK RIP~RAP SHIELD.

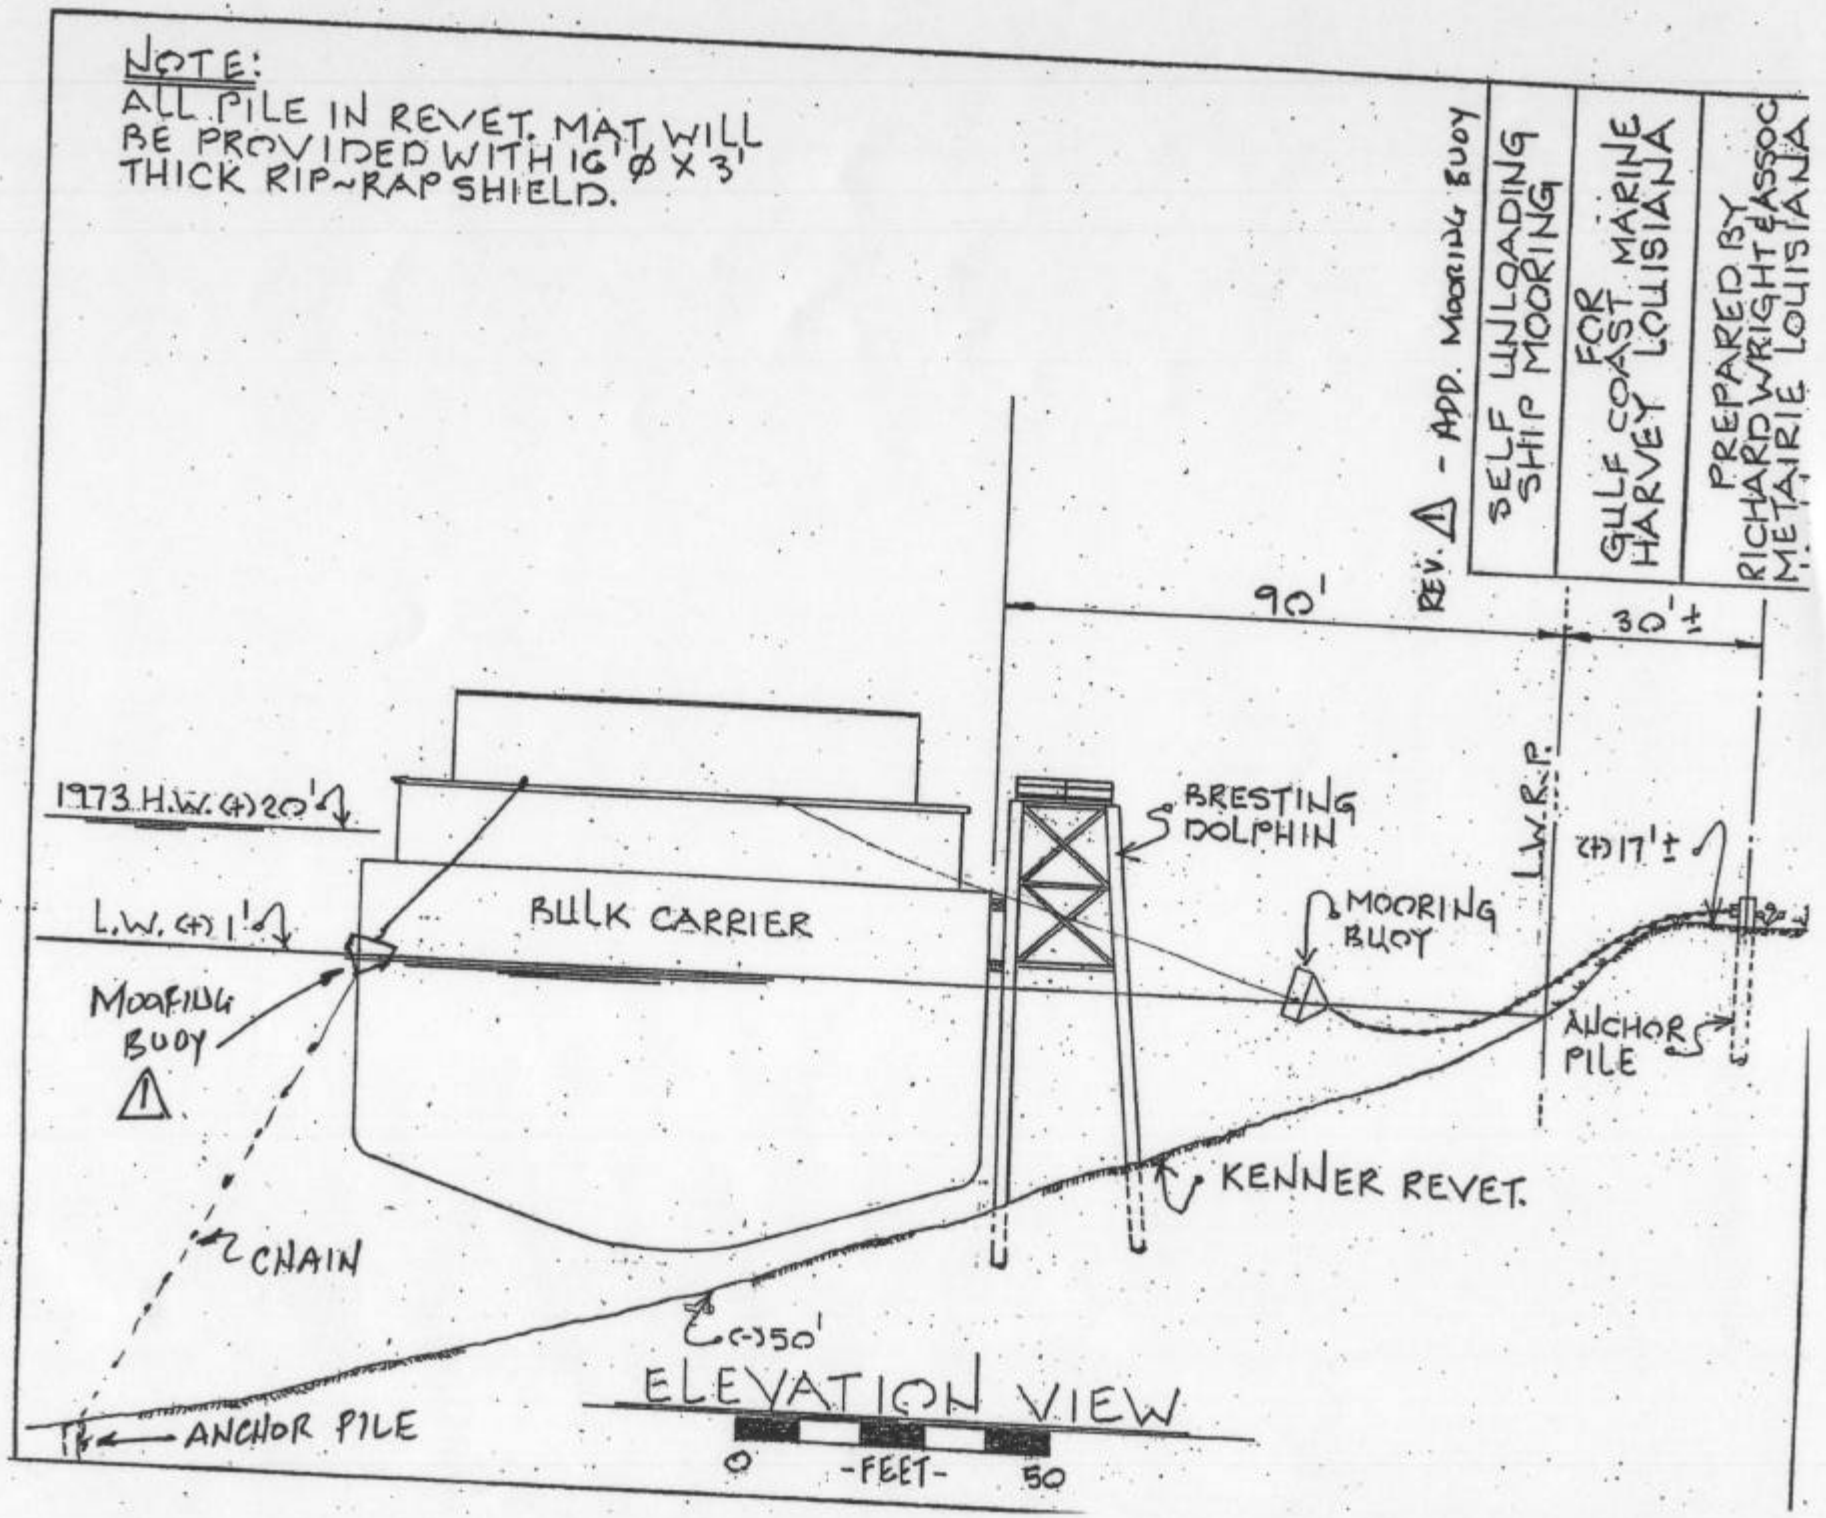

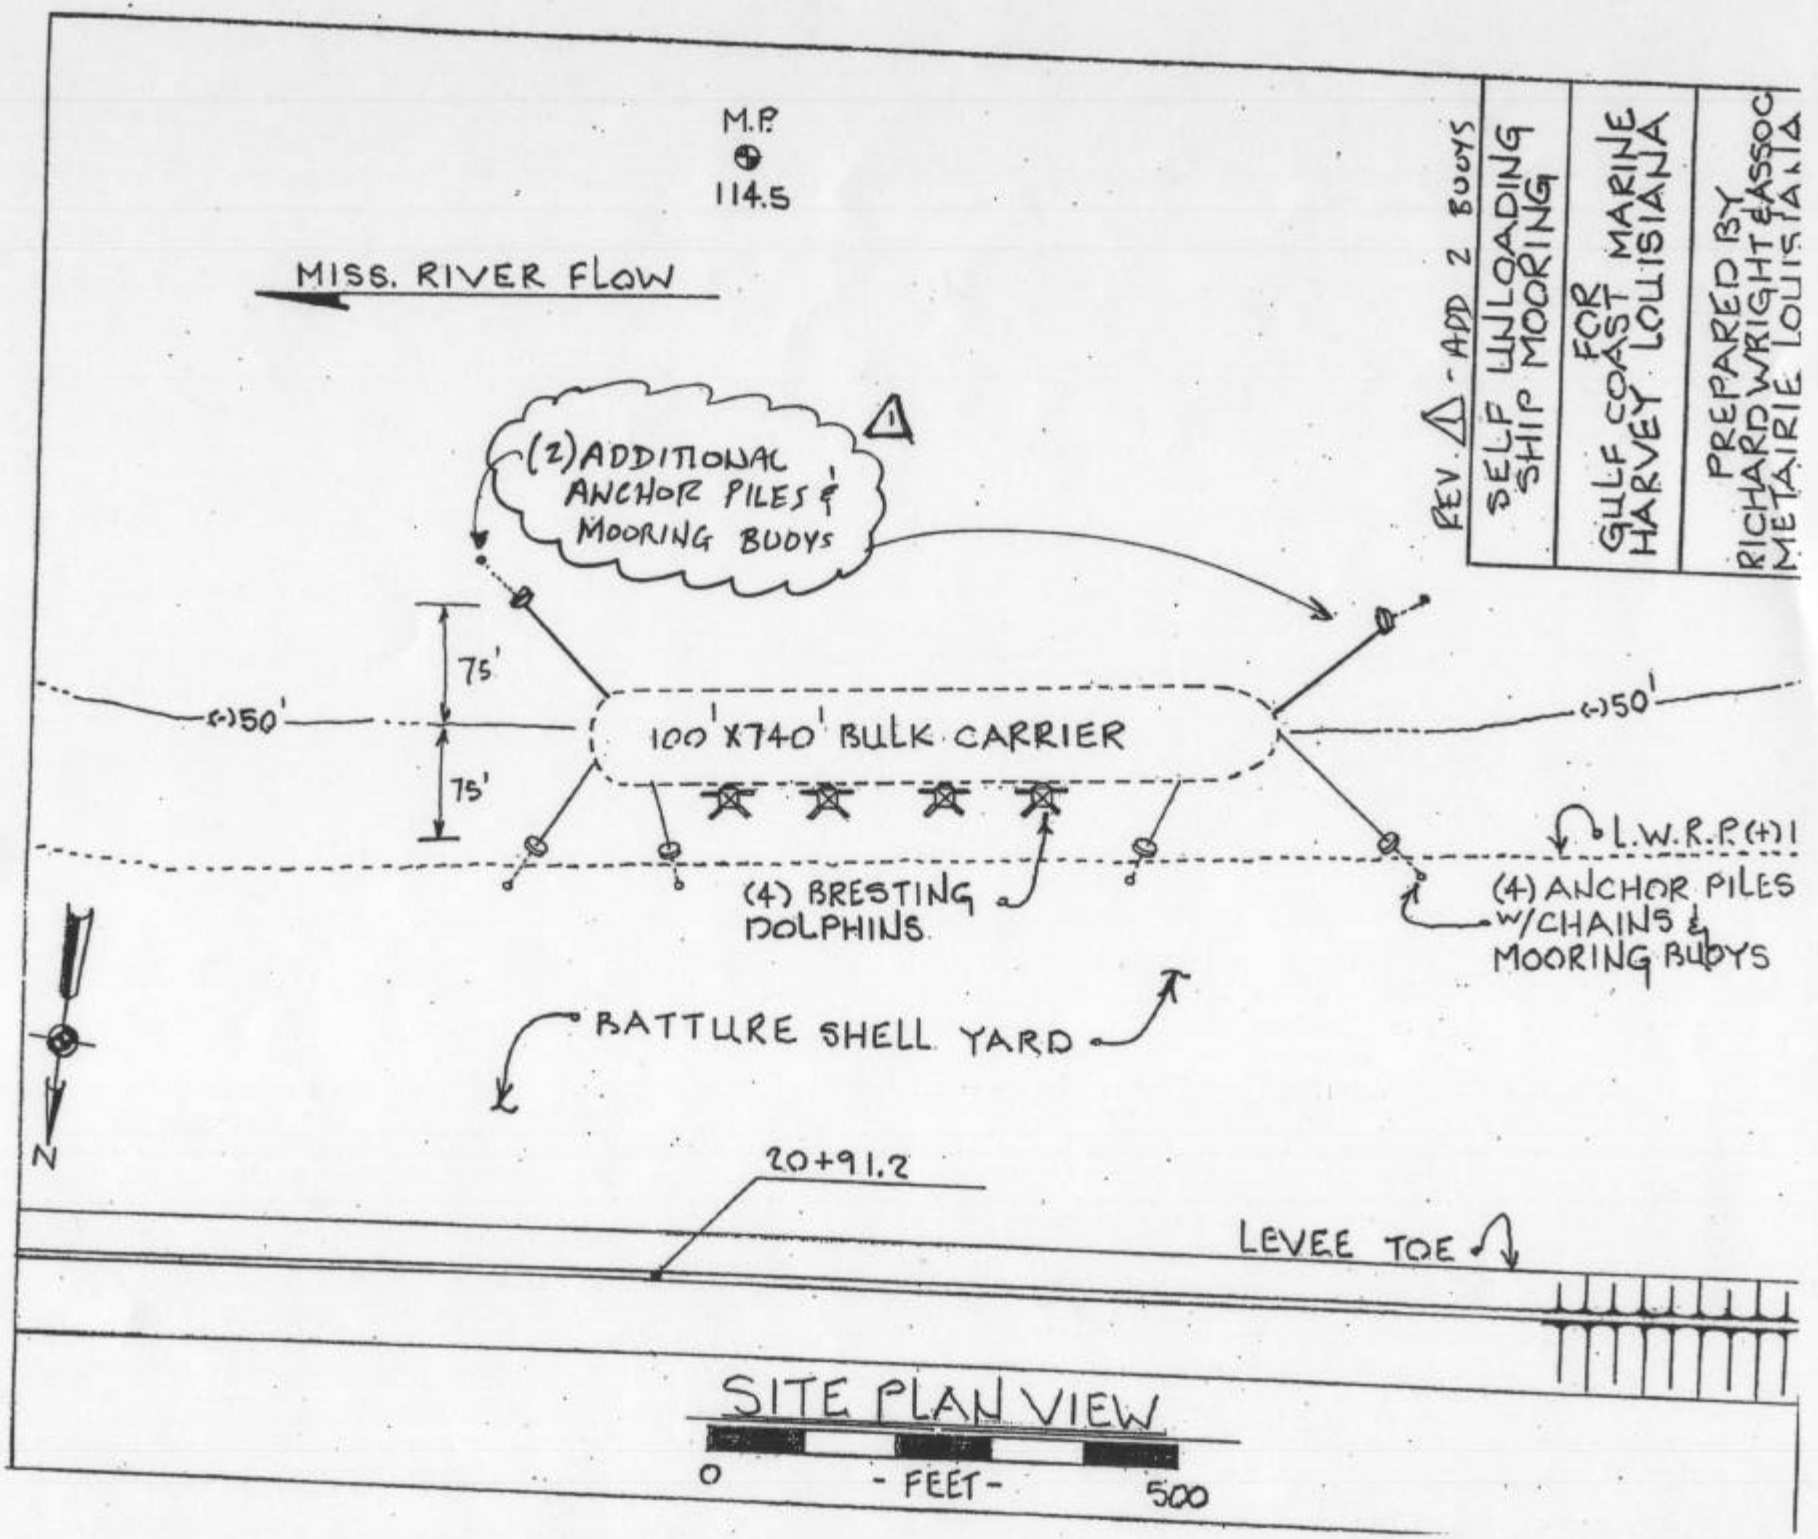
M.P.
114.5
MISS. RIVER FLOW
(2) ADDITIONAL ANCHOR PILES & MOORING BUOYS
1
75'
75'
(-)50'
100' X 740' BULK CARRIER
(-)50'
L.W.R.P. (+)1
(4) BRESTING DOLPHINS
(4) ANCHOR PILES W/CHAINS & MOORING BUOYS
BATTURE SHELL YARD
N
20+91.2
LEVEE TOE
SITE PLAN VIEW
0
- FEET -
500
REV. 1 - ADD 2 BUOYS
SELF UNLOADING SHIP MOORING
FOR GULF COAST MARINE HARVEY LOUISIANA
PREPARED BY RICHARD WRIGHT & ASSOC METAIRIE LOUISIANA