LEGEND:

- WETLANDS
- MIXED 20–30% WETLANDS
- NON WETLANDS

EXHIBIT 2
PROJECT MAP
WEST COLYELL CREEK
GRAVITY DRAINAGE DISTRICT #2
LIVINGSTON PARISH, LOUISIANA
JULY, 2003

R:\!projects\171005\West Colyell\West-Coyell sections.dwg, 07/23/2003 10:16:50 AM, cad3

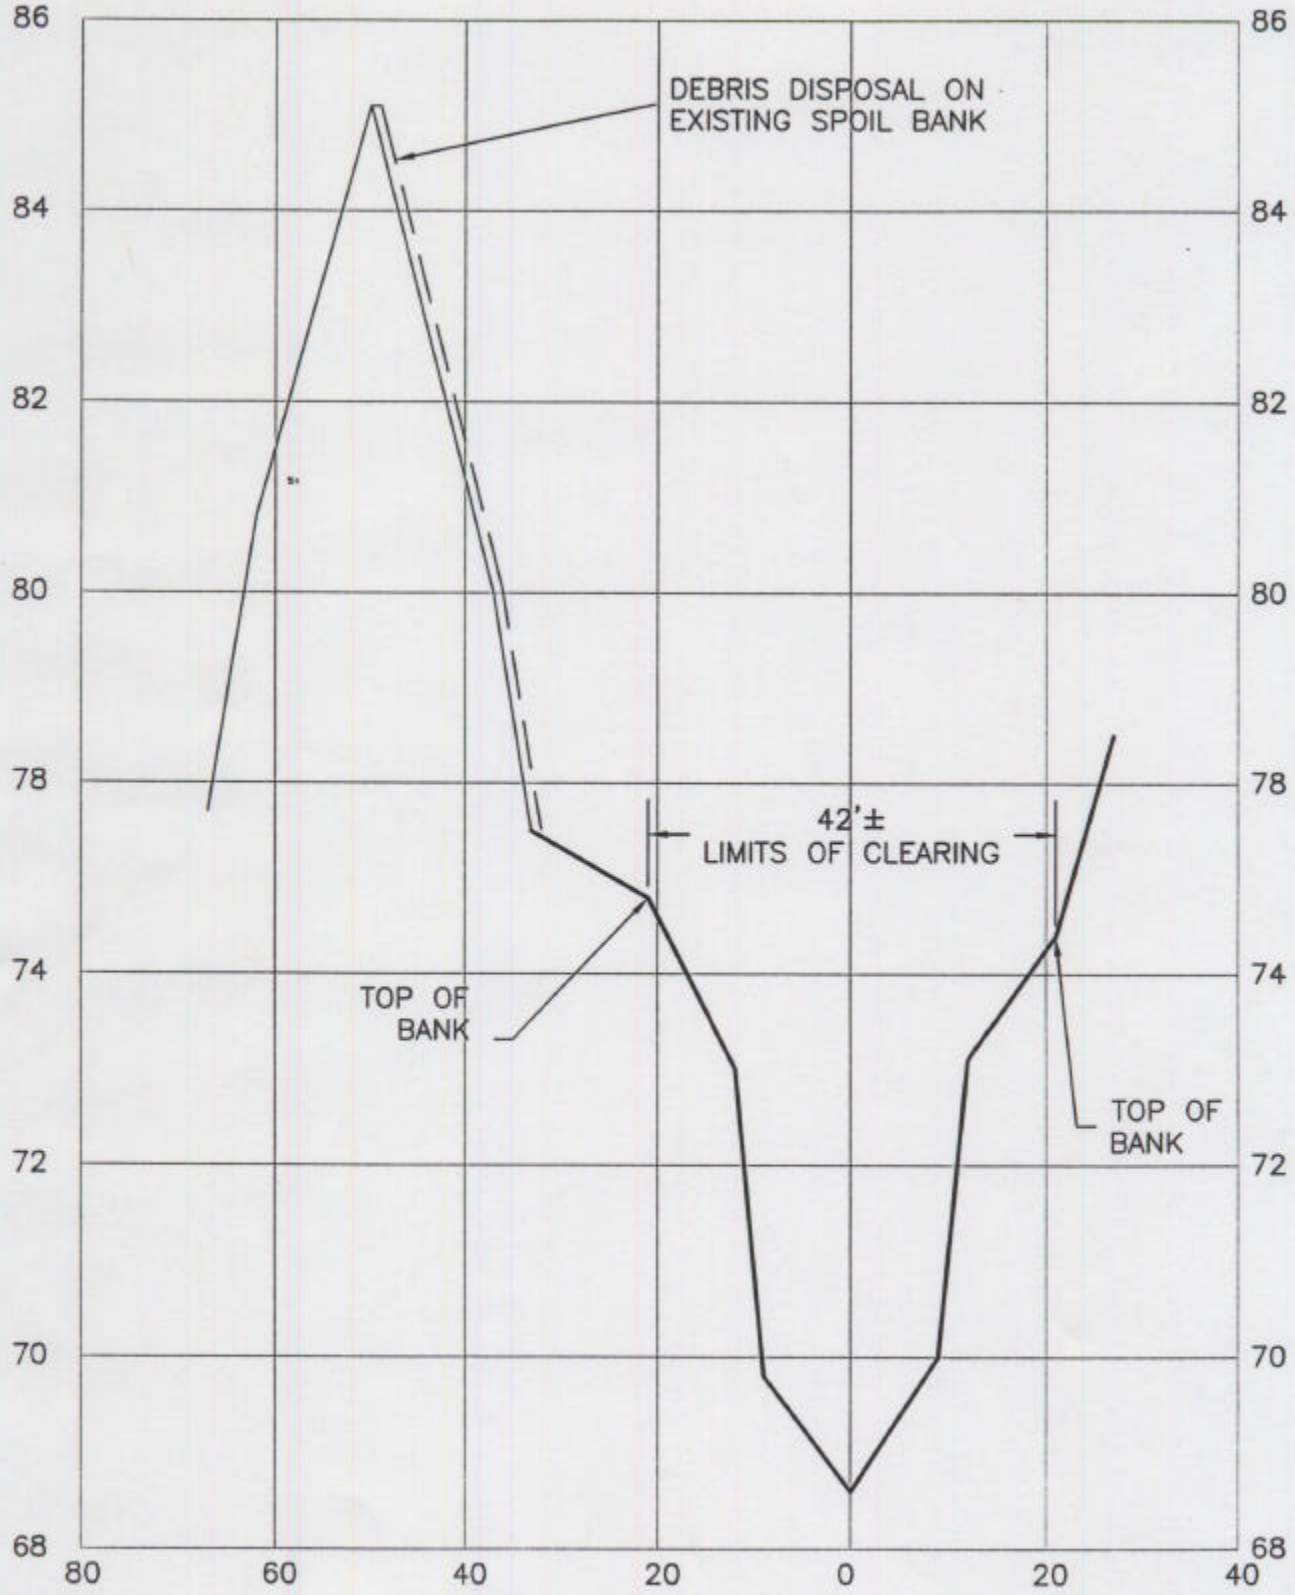

SECTION 104400
20% WETLANDS

EXHIBIT 7
WEST COLYELL CREEK
TYPICAL CROSS SECTION (LOOKING UPSTREAM)
GRAVITY DRAINAGE DISTRICT #2
LIVINGSTON PARISH, LOUISIANA
JULY, 2003

OWEN AND WHITE, INC.
CONSULTING ENGINEERS
BATON ROUGE, LOUISIANA

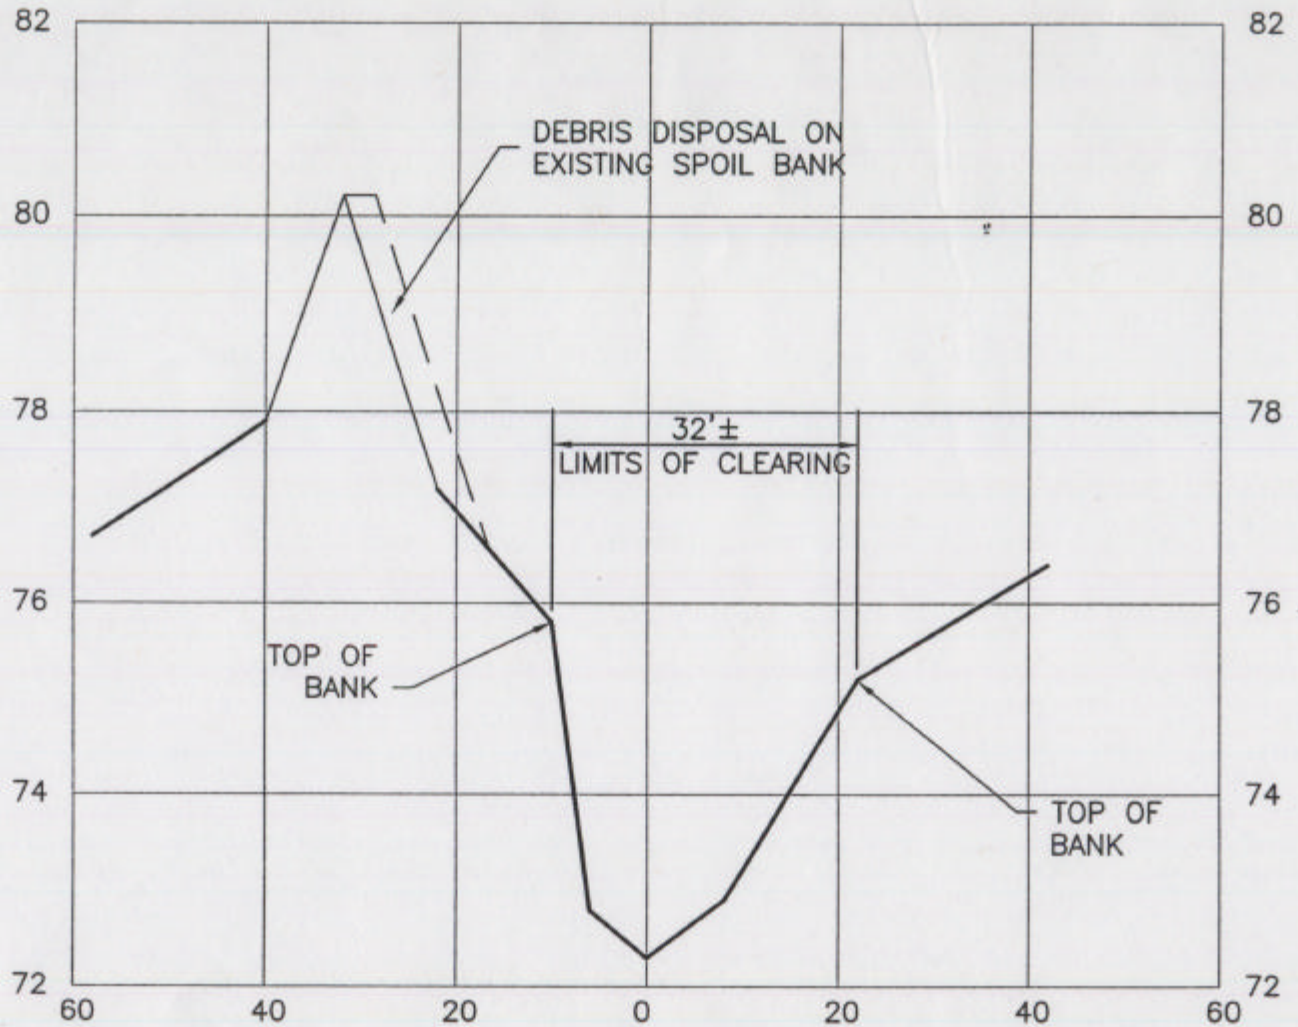

SECTION 108200
20% WETLANDS

EXHIBIT 8
WEST COLYELL CREEK
TYPICAL CROSS SECTION (LOOKING UPSTREAM)
GRAVITY DRAINAGE DISTRICT #2
LIVINGSTON PARISH, LOUISIANA
JULY, 2003

OWEN AND WHITE, INC.
CONSULTING ENGINEERS
BATON ROUGE, LOUISIANA

R:\Iprojects\171005\West Colyell\West-Coyell sections.dwg, 07/23/2003 10:17:12 AM, cad3

R:\!projects\171005\West Colyell\West-Covell sections.dwg, 07/23/2003 10:17:40 AM, cad3

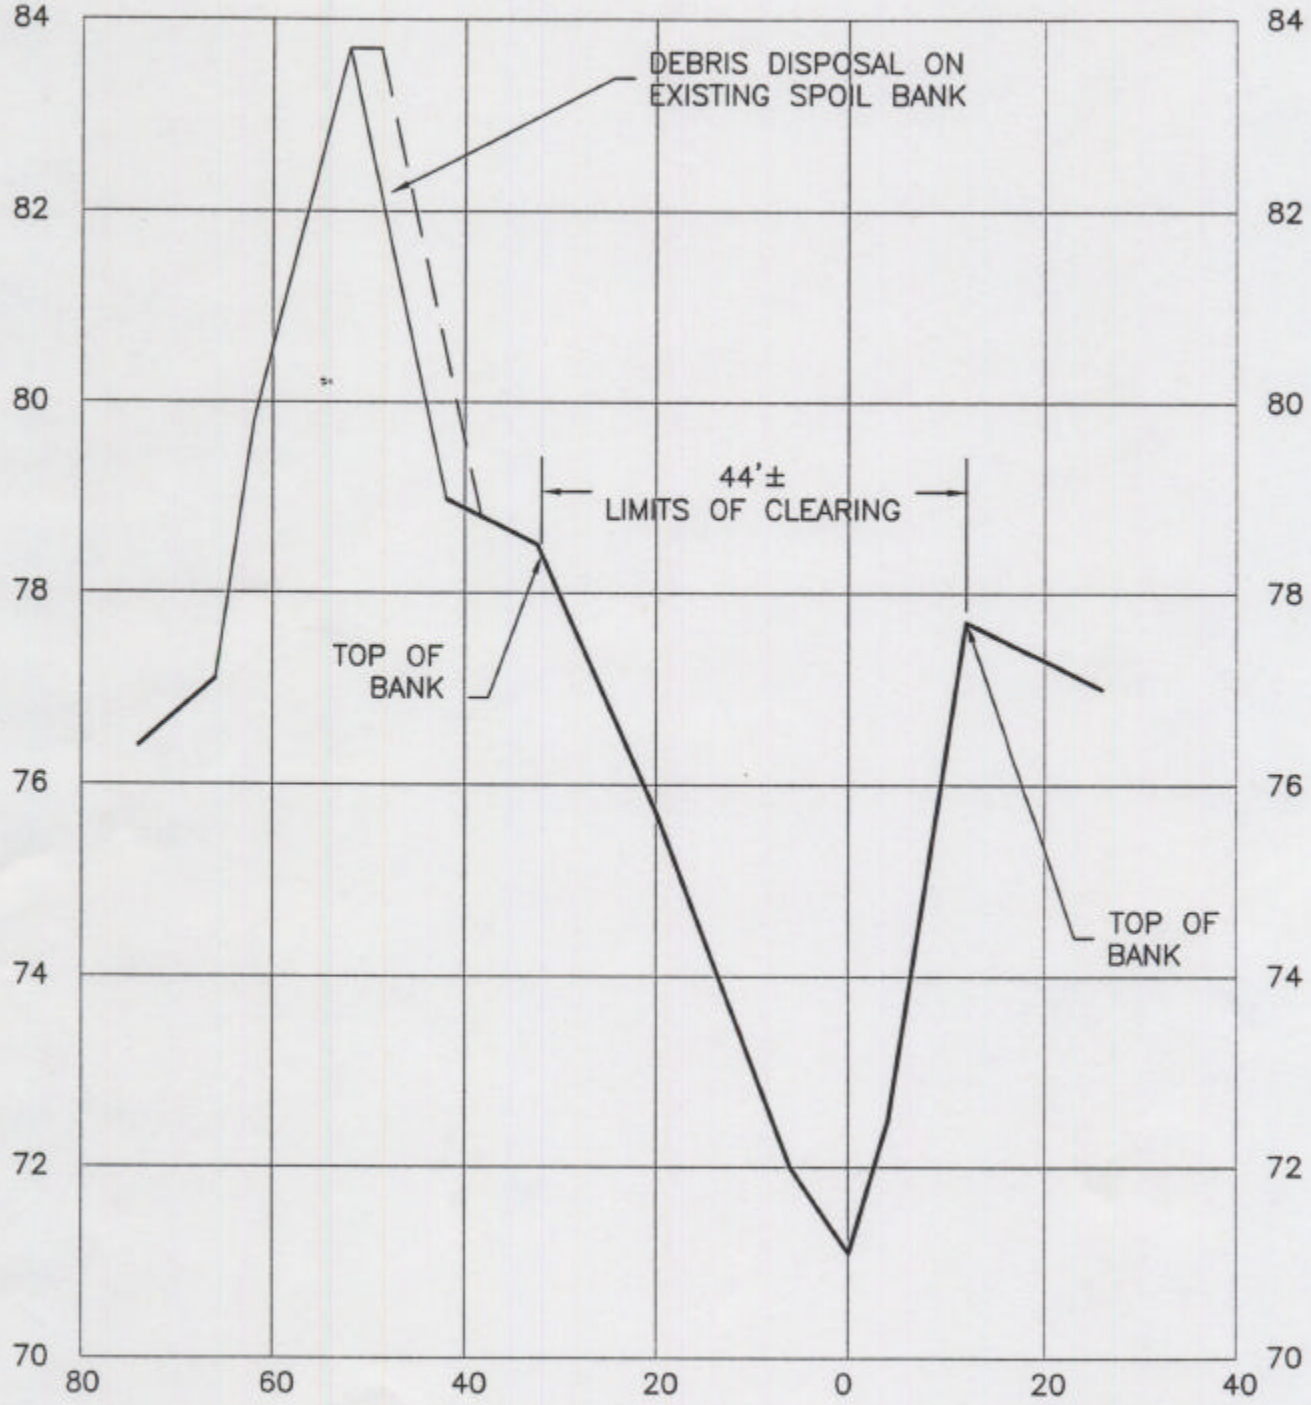

SECTION 110400
WETLANDS

EXHIBIT 9
WEST COLYELL CREEK
TYPICAL CROSS SECTION (LOOKING UPSTREAM)
GRAVITY DRAINAGE DISTRICT #2
LIVINGSTON PARISH, LOUISIANA
JULY, 2003

OWEN AND WHITE, INC.
CONSULTING ENGINEERS
BATON ROUGE, LOUISIANA

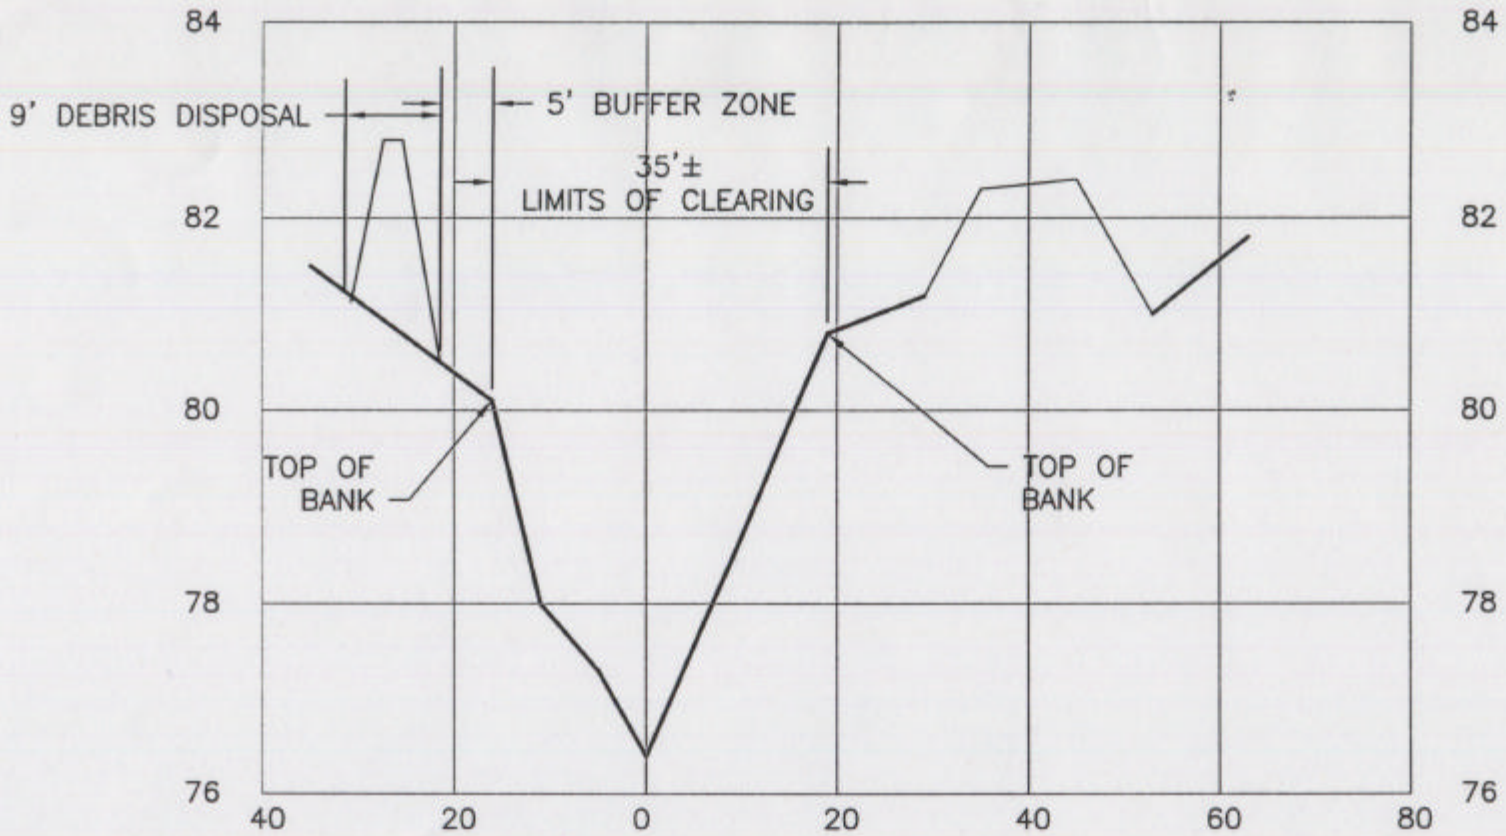

SECTION 112500
20% WETLANDS

OWEN AND WHITE, INC.
CONSULTING ENGINEERS
BATON ROUGE, LOUISIANA

EXHIBIT 11
WEST COLYELL CREEK
TYPICAL CROSS SECTION (LOOKING UPSTREAM)
GRAVITY DRAINAGE DISTRICT #2
LIVINGSTON PARISH, LOUISIANA
JULY, 2003

R:\Projects\171005\West Colyell\West-Covell sections.dwg, 07/23/2003 10:18:11 AM, cad3

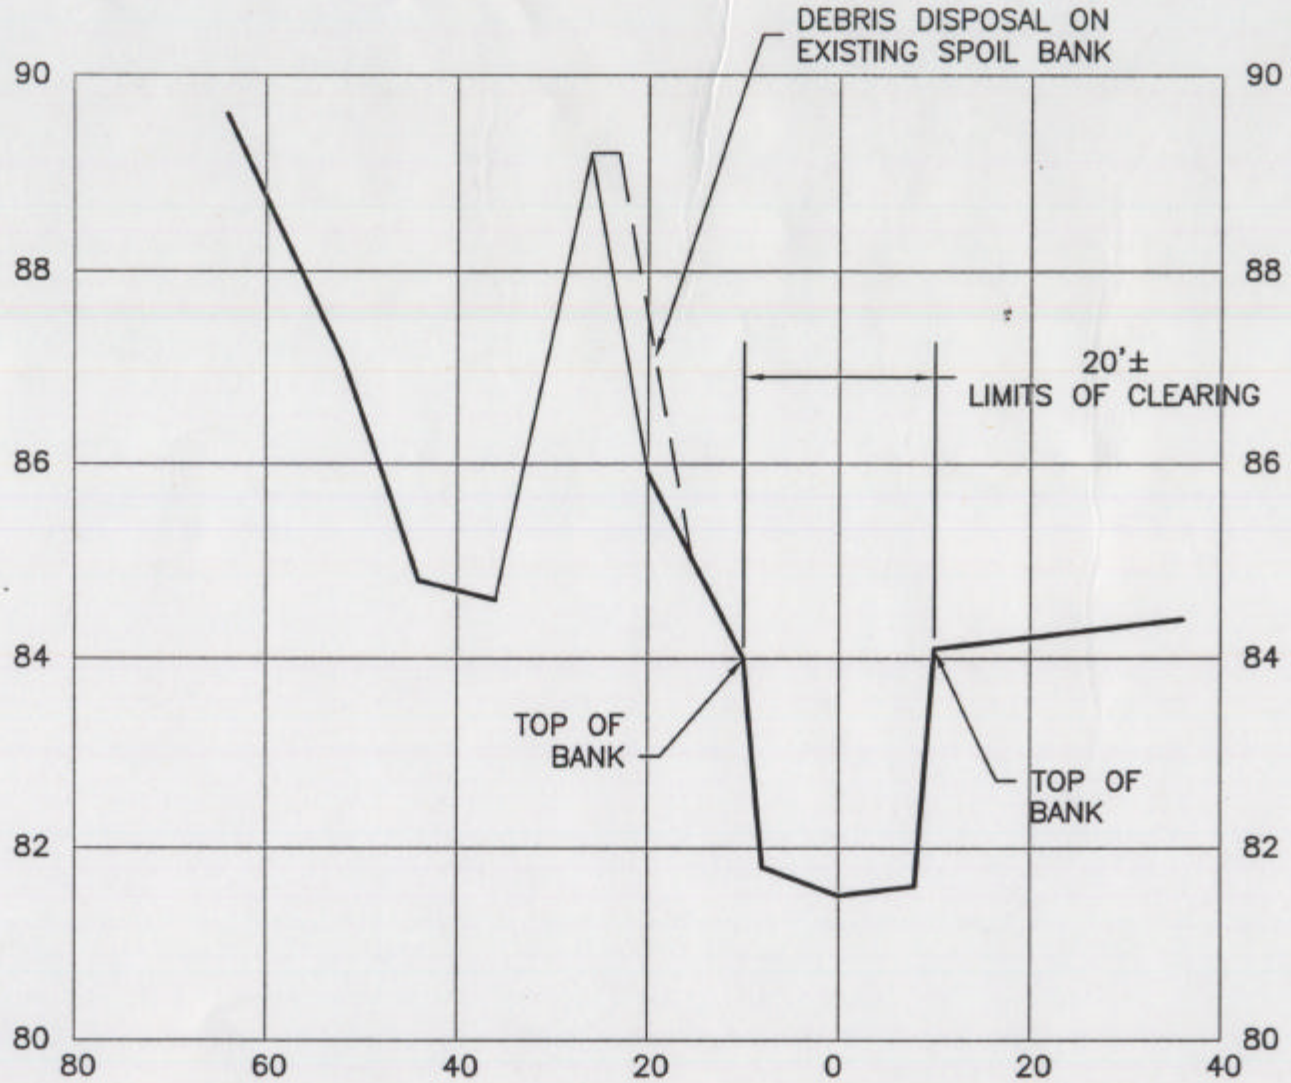

SECTION 117967
20% WETLANDS

EXHIBIT 13
WEST COLYELL CREEK
TYPICAL CROSS SECTION (LOOKING UPSTREAM)
GRAVITY DRAINAGE DISTRICT #2
LIVINGSTON PARISH, LOUISIANA
JULY, 2003

OWEN AND WHITE, INC.
CONSULTING ENGINEERS
BATON ROUGE, LOUISIANA

R:\projects\171005\West Colyell\West-Coyell sections.dwg, 07/23/2003 10:16:30 AM, cad3