JIMMY GALTIER JOB SITE

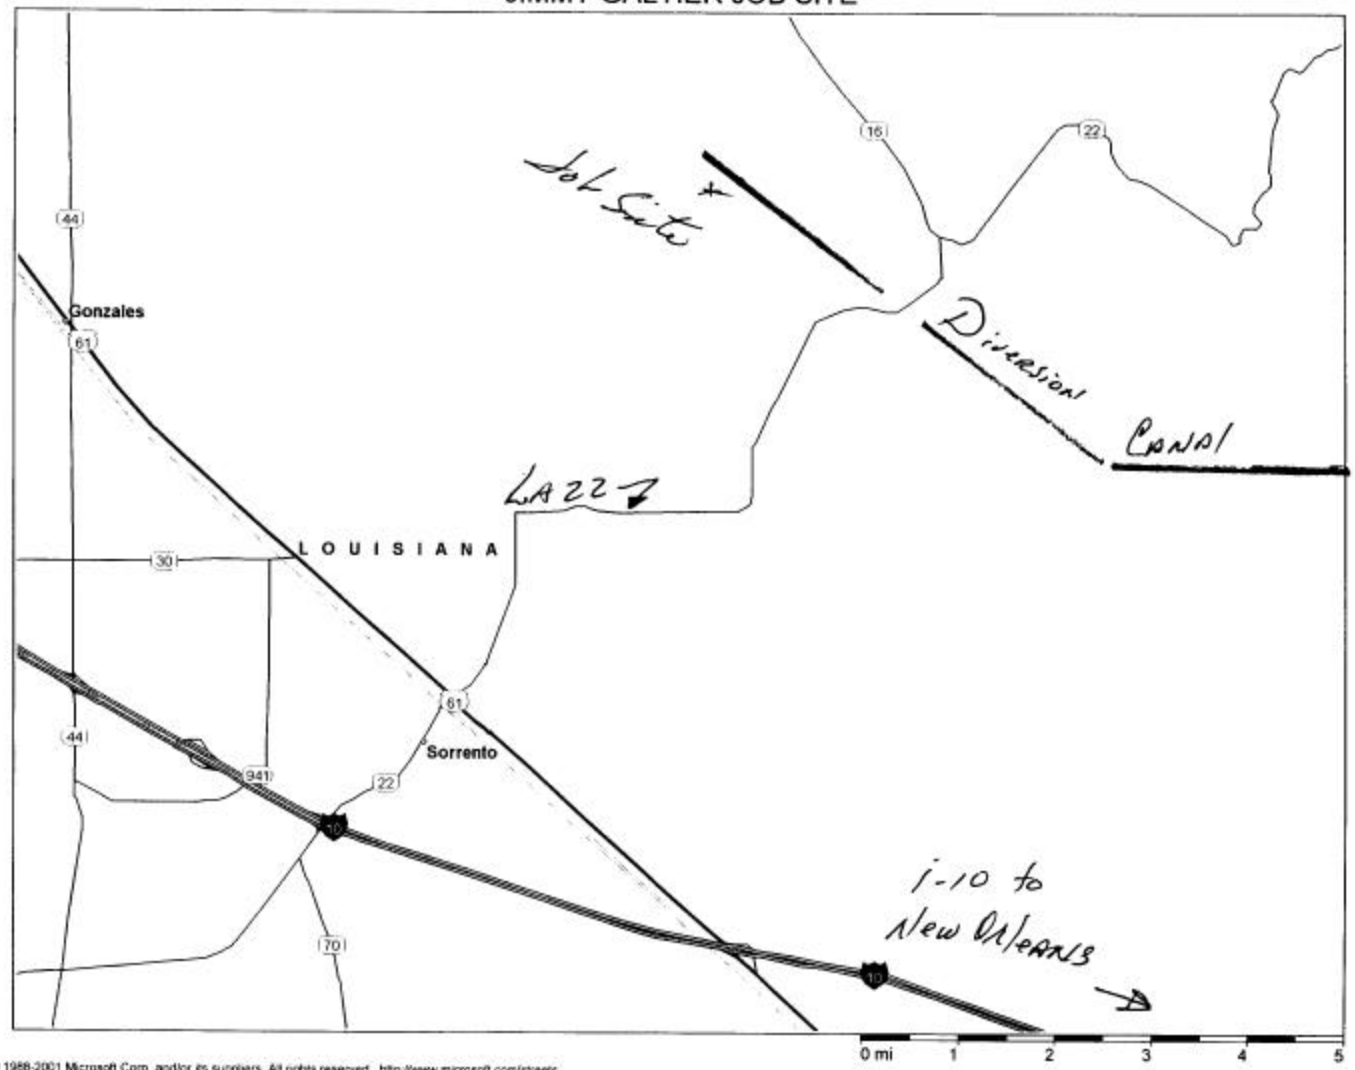

Copyright © 1988-2001 Microsoft Corp. and/or its suppliers. All rights reserved. http://www.microsoft.com/streets
© Copyright 2000 by Geographic Data Technology, Inc. All rights reserved. © 2000 Navigation Technologies. All rights reserved. This data includes information taken with permission from Canadian authorities © Her Majesty the Queen in Right of Canada.
© Copyright 2000 by Compusearch Micromarketing Data and Systems Ltd.

JIMMY GALTIER JOB SITE MORE DETAIL

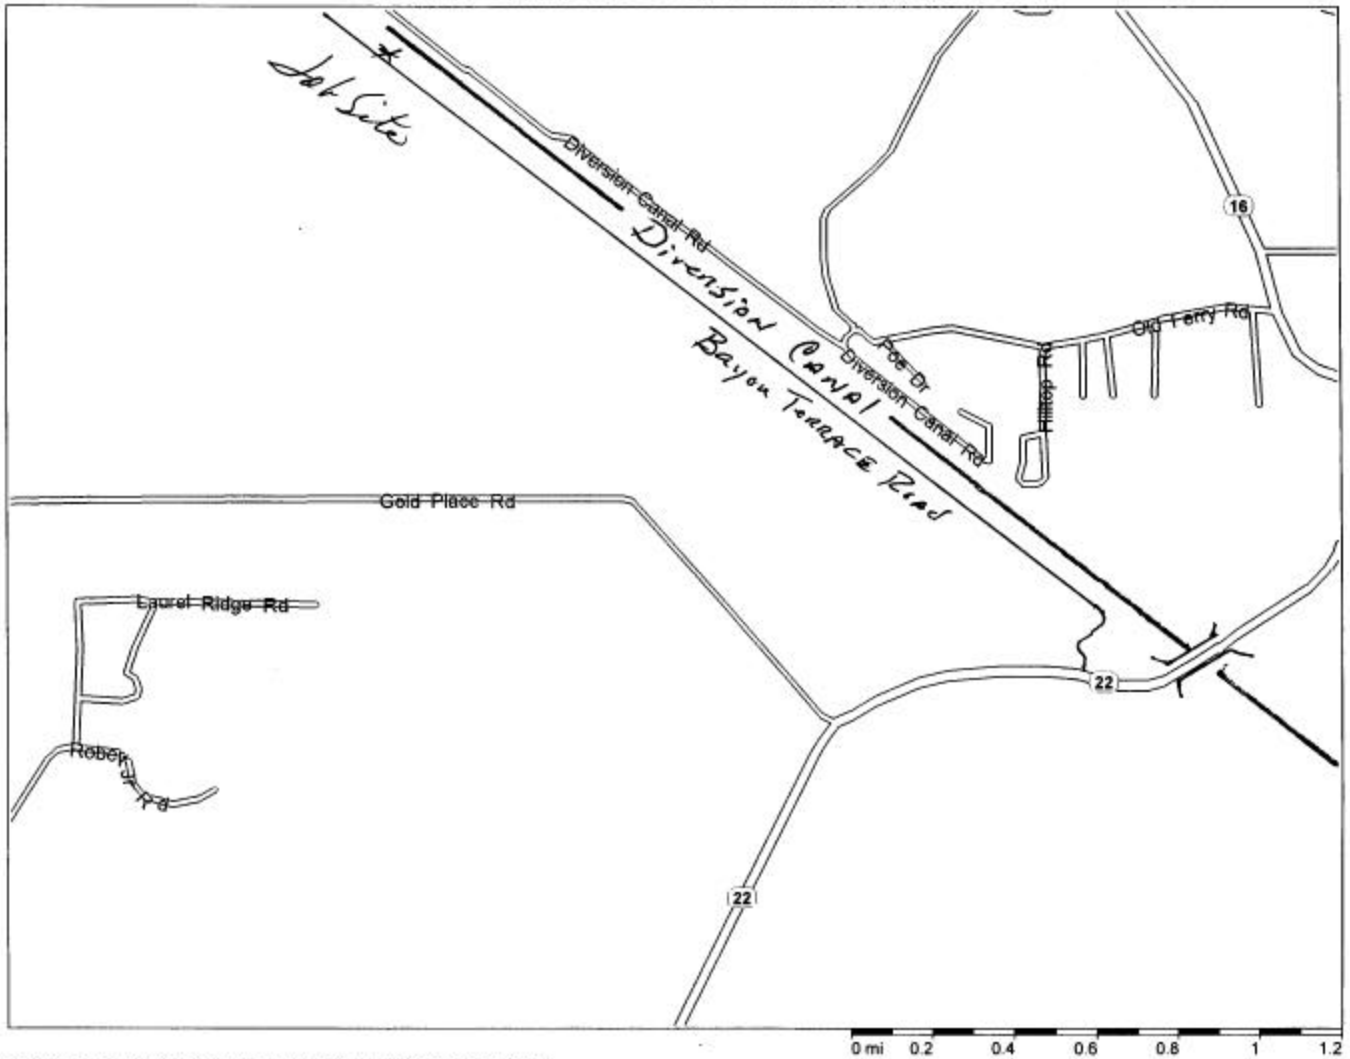

Copyright © 1988-2001 Microsoft Corp. and/or its suppliers. All rights reserved. http://www.microsoft.com/streets
© Copyright 2000 by Geographic Data Technology, Inc. All rights reserved. © 2000 Navigation Technologies. All rights reserved. This data includes information taken with permission from Canadian authorities © Her Majesty the Queen in Right of Canada
© Copyright 2000 by Compusearch Micromarketing Data and Systems Ltd.

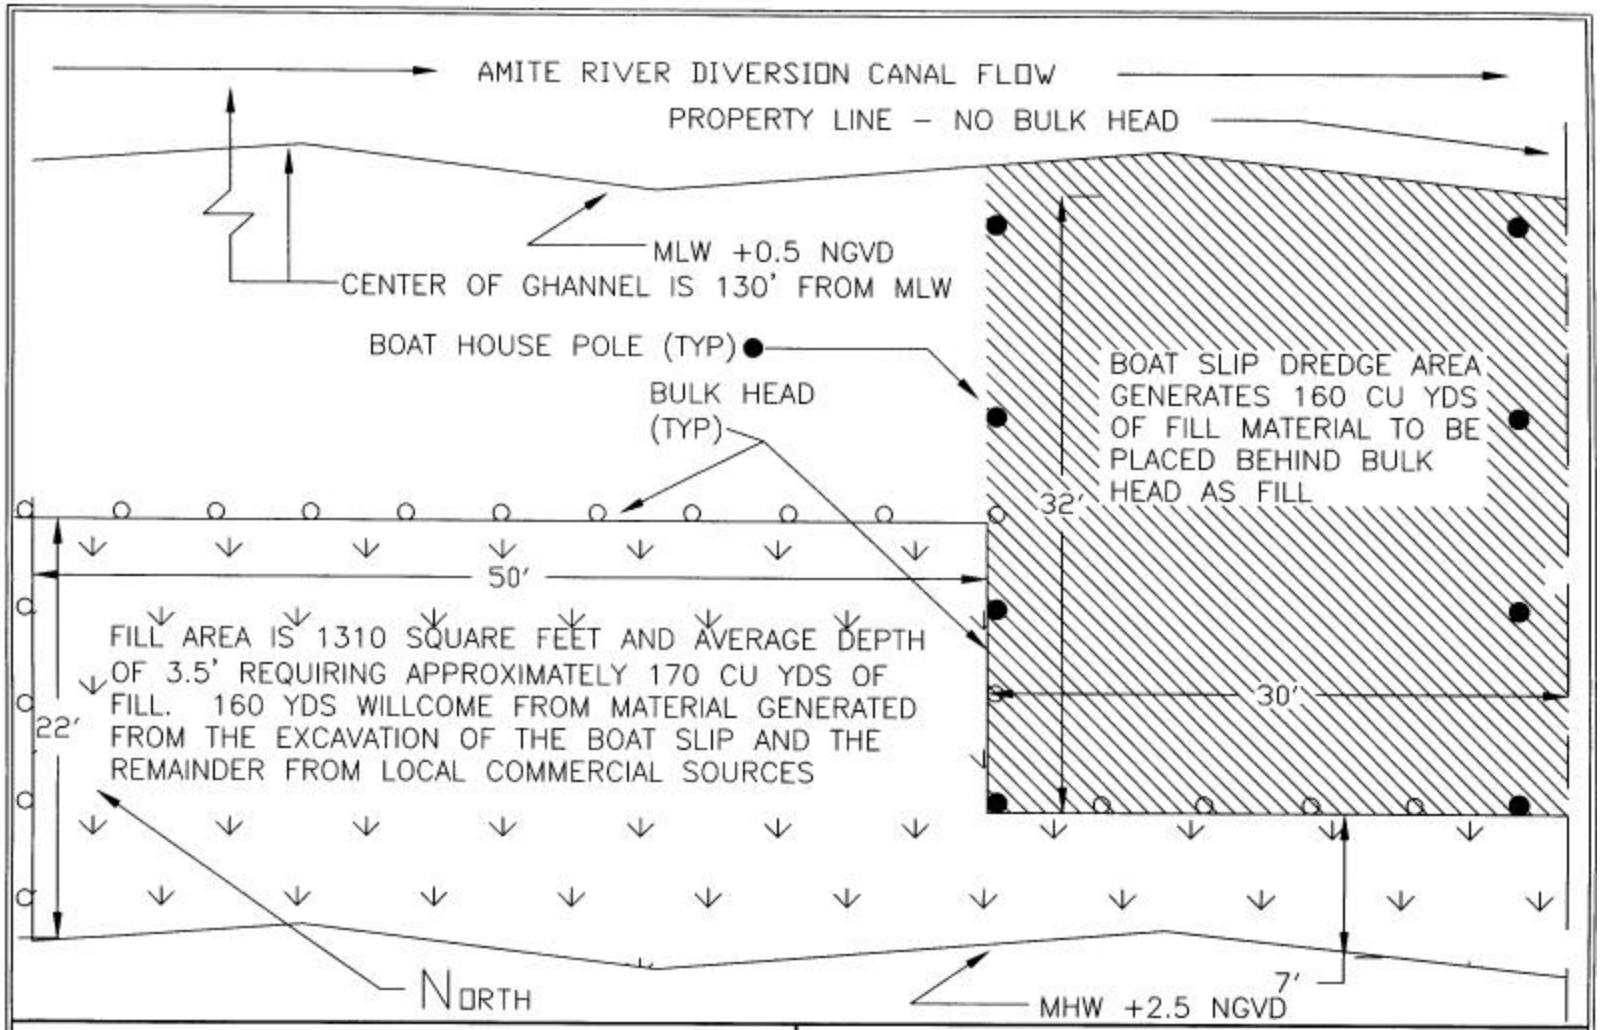

Lobell's Waterfront Construction
(225) 294-2255
OR
1-888-LOBELLS

JIMMY GALTIER
PLAN VIEW
BAYOU TERRACE PROPERTY
2 MAY 03

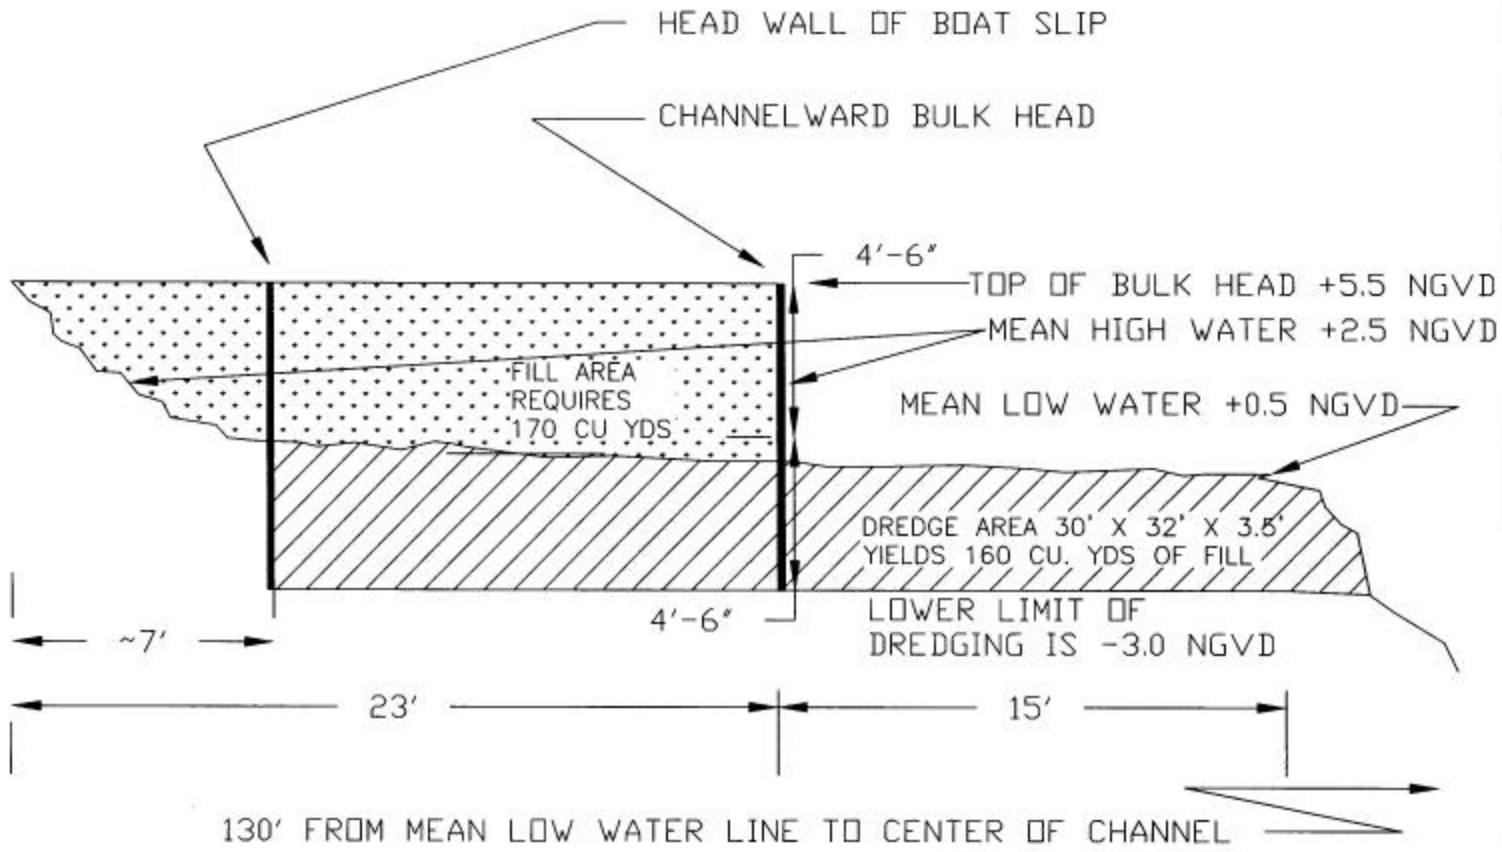

Lobell's Waterfront Construction (225) 294-2255 OR 1-888-LOBELLS	JIMMY GALTIER SECTION VIEW - BULK HEAD AND BOAT SLIP BAYOU TERRACE PROPERTY 9 APRIL 2003

THIS ILLUSTRATION IS INCLUDED TO SHOW THE ELEVATION/SECTION OF THE PROPOSED BOAT HOUSE

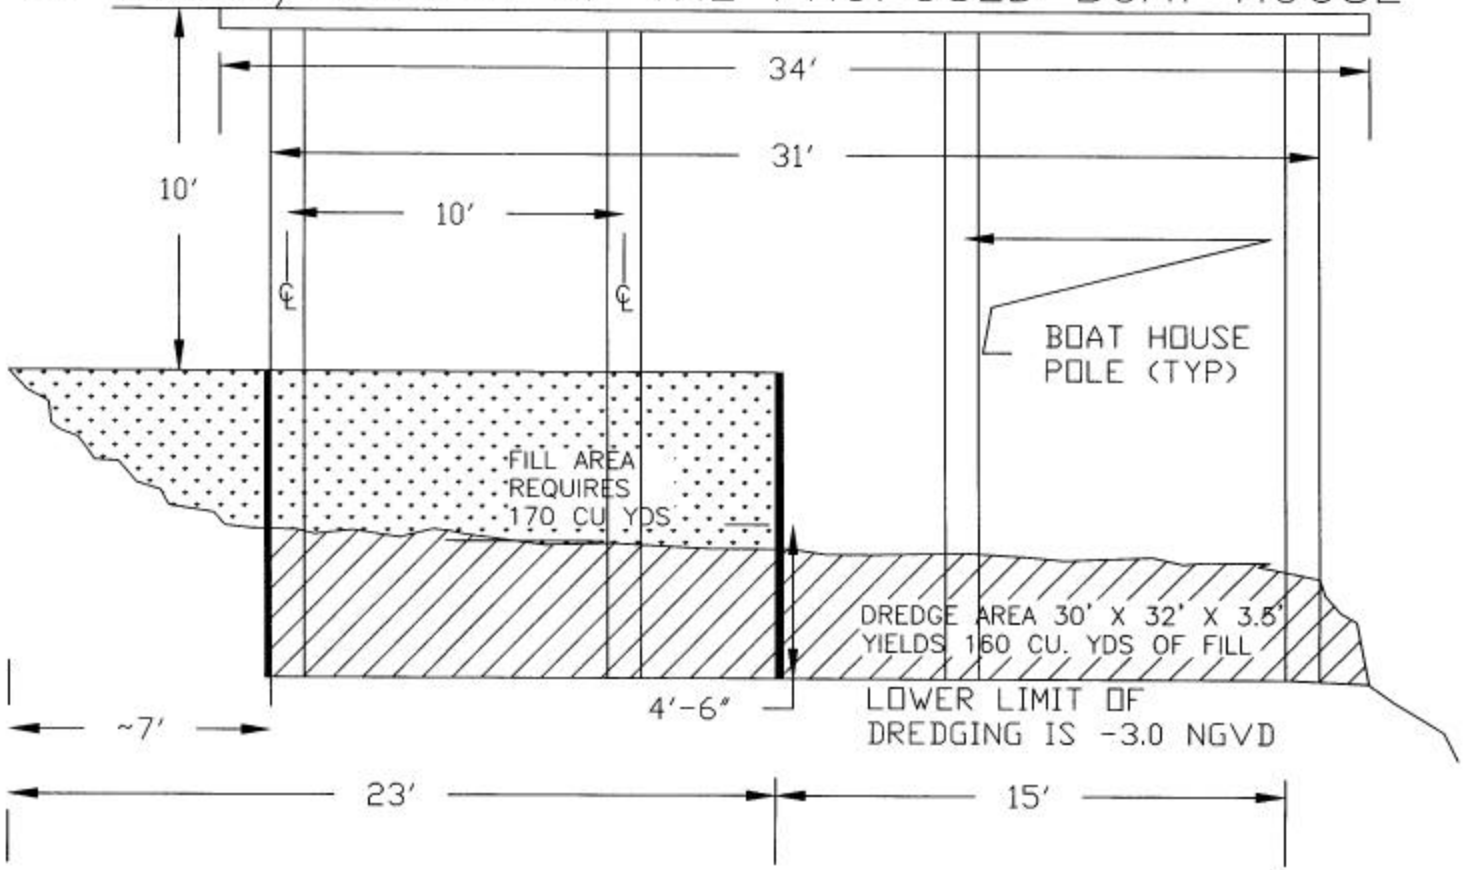

Lobell's Waterfront Construction (225) 294-2255 OR 1-888-LOBELLS	**JIMMY GALTIER** SECTION VIEW - BULK HEAD AND BOAT SLIP WITHOUT DETAILS 9 APRIL 2003