TerraServer USA

Advanced Find | Info | Download | F

Search TerraServer

GO

Home Advanced Place Search Empire, Louisiana, United States

Navigate

View: Topo Map

**Empire, Louisiana, United States** 01 Jul 1983 USGS

16 meter resolution

Map Size: Medium

- Advanced Find
- Famous Places
- Web Services
- About

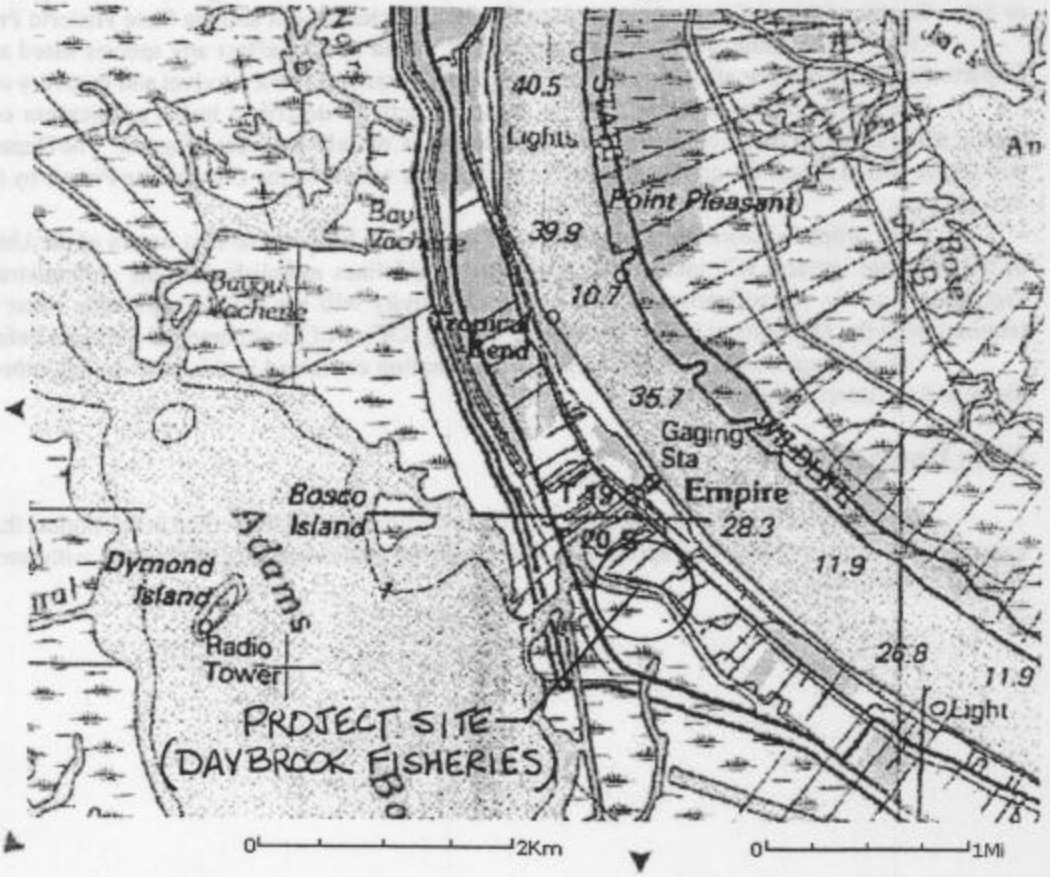


Related Links:

**Other Imagery:**

USGS Aerial Photo 24 Jan 1998

**House and Home:**

- Homes for sale in 70040
- Homes for sale in 70041
- Schools, Crime and Demographics for 70040
- Schools, Crime and Demographics for 70041

Image courtesy of the U.S. Geological Survey

Source=f29089a1 Center=(-89.5963,29.3792) 33ms Running Time

TerraServer-USA Sponsors

© 2003 Microsoft Corporation.

Terms of Use Privacy Statement

Server=TK2TERRAWEB07

TerraServer USA

Advanced Find | Info | Download |

Search TerraServer

GO

Home Image

Navigate

View: Aerial Photo

**Empire, Louisiana, United States** 23 Feb 1998 USGS

PROJECT SITE

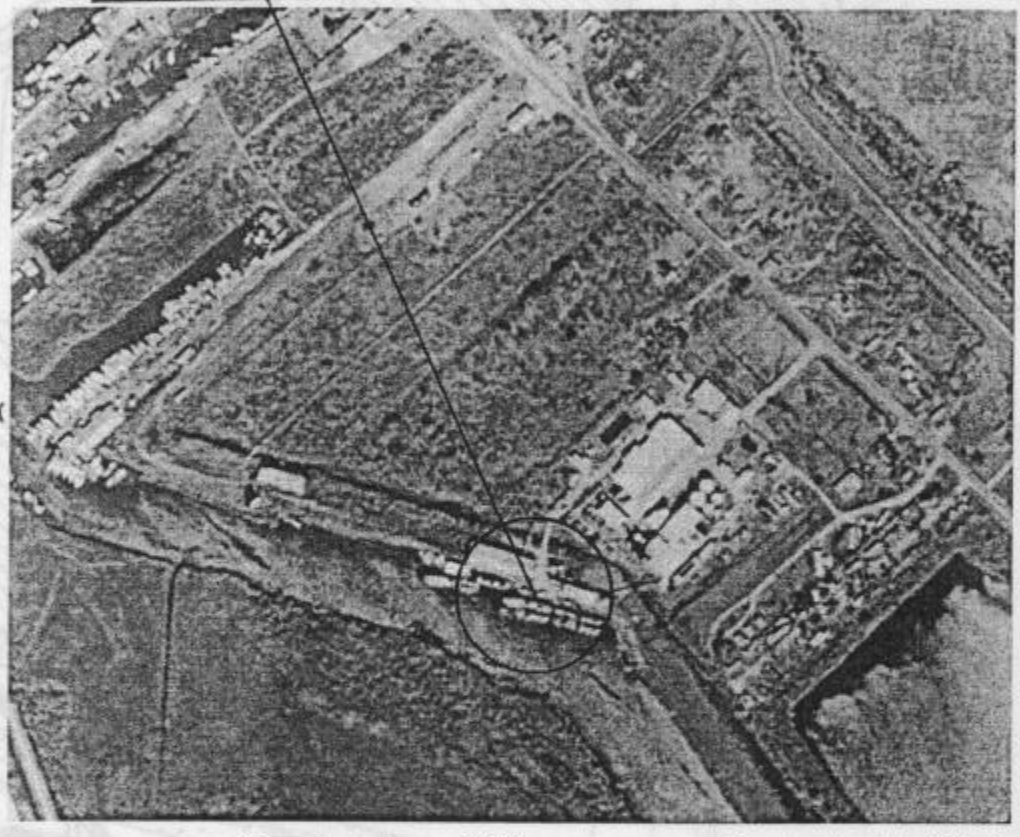

2 meter resolution

Map Size: Medium

**Advanced Find**

**Famous Places**

**Web Services**

**About**

0 200M

0 200yd

Related Links:

**Other Imagery:**

USGS Topo Map 01 Jul 1983

**House and Home:**

Homes for sale in 70040

Homes for sale in 70041

Schools, Crime and Demographics for 70040

Schools, Crime and Demographics for 70041

Image courtesy of the U.S. Geological Survey

Source=2908936SW Center=(-89.5943,29.3810) 63ms Running Time

TerraServer-USA Sponsors

© 2003 Microsoft Corporation.

Terms of Use Privacy Statement

Server=TK2TERRAWEB01

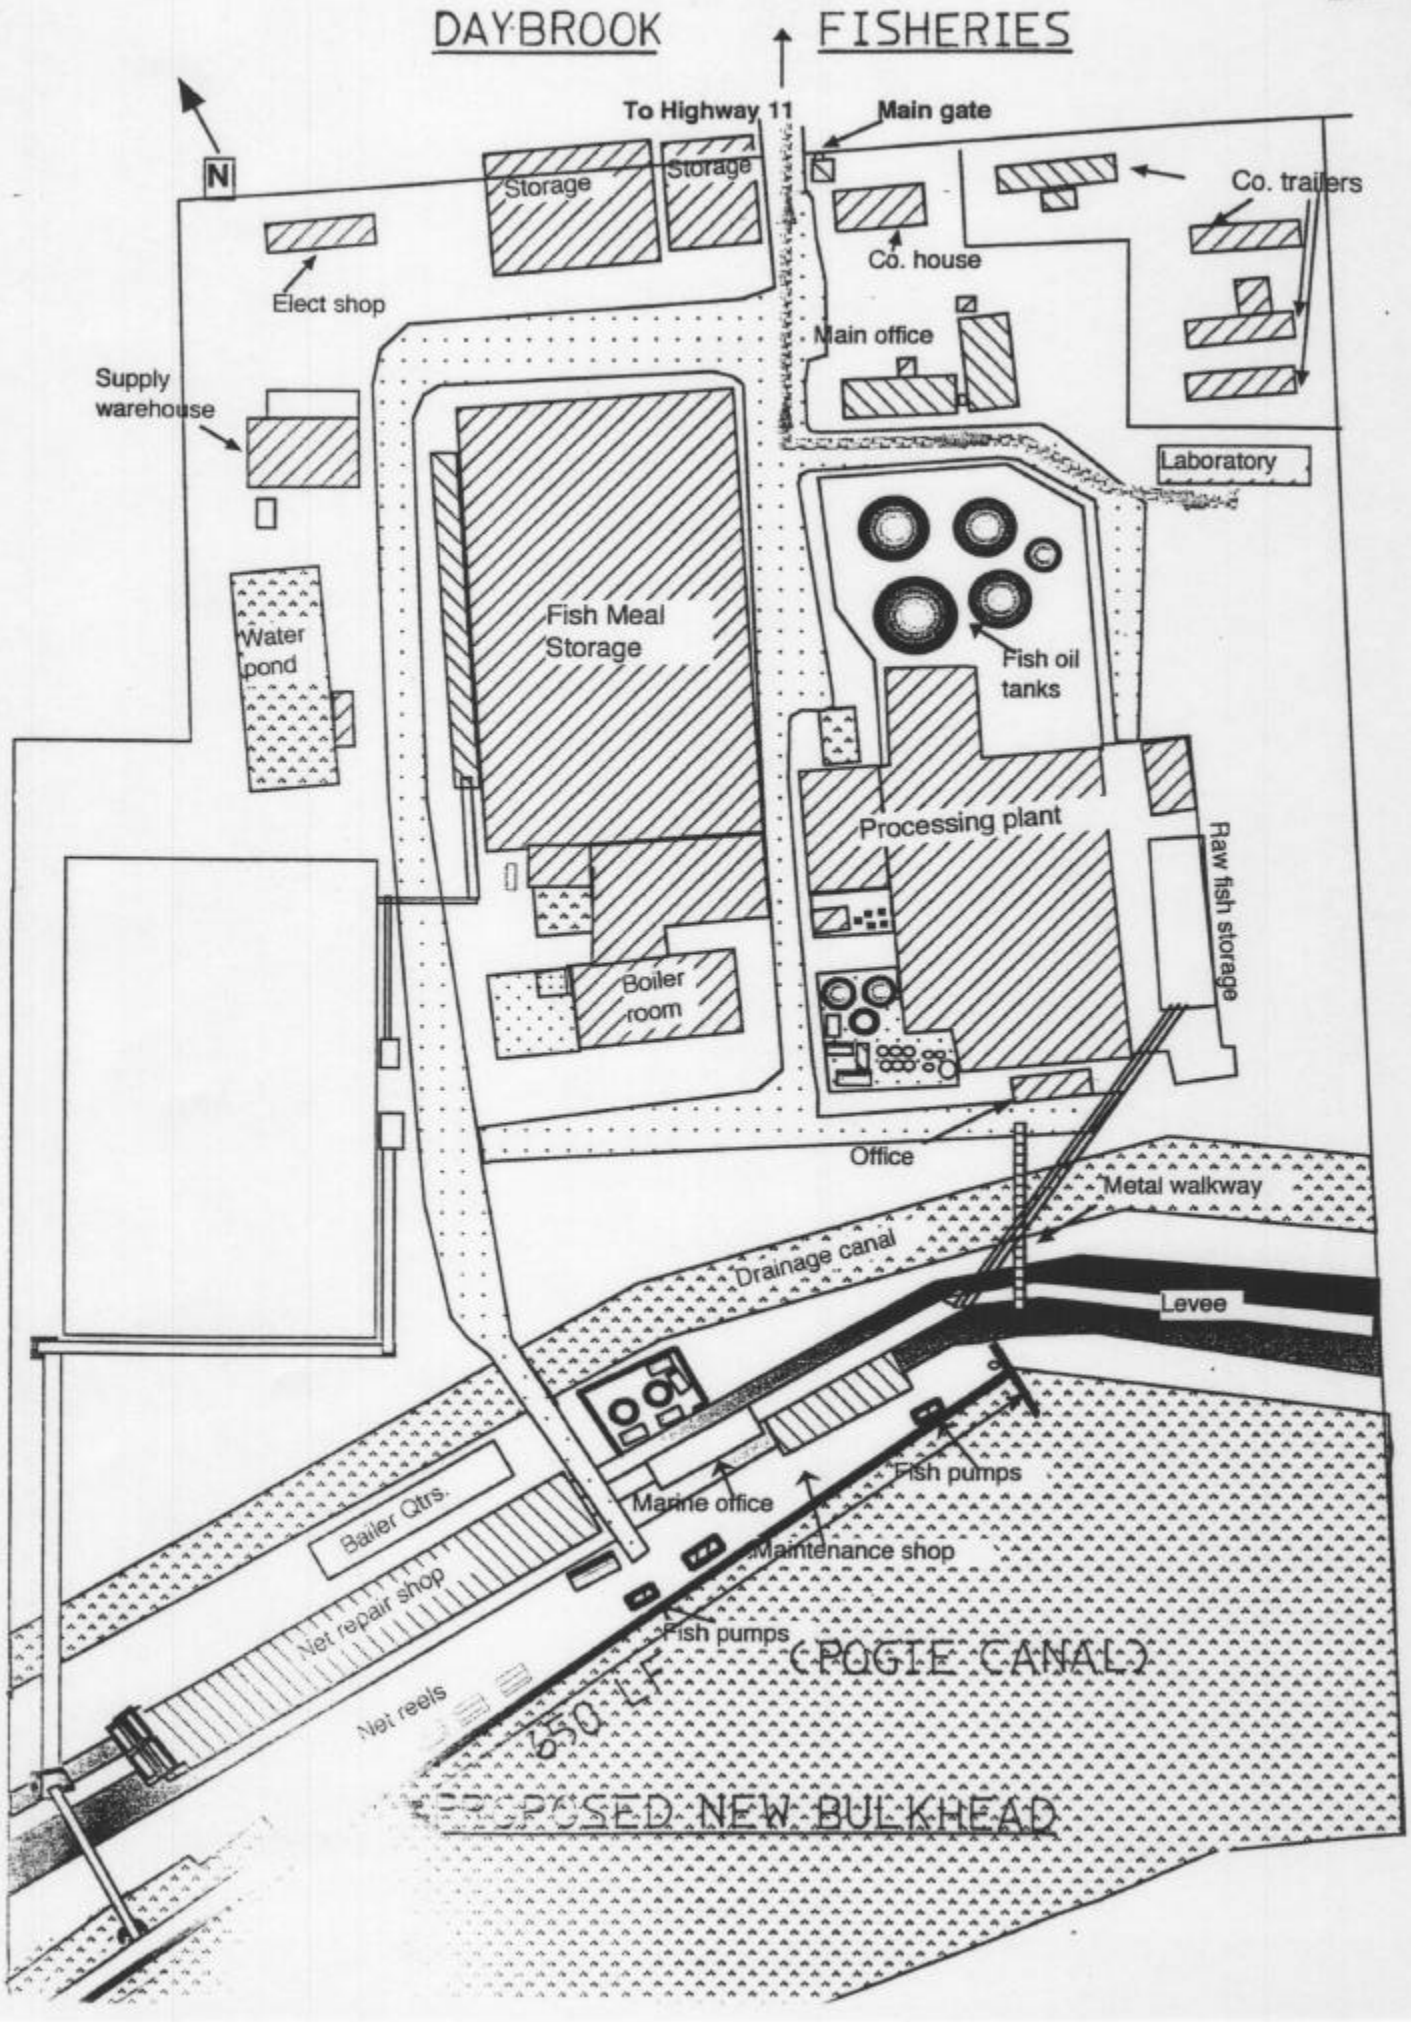
DAYBROOK FISHERIES
To Highway 11
Main gate
N
Storage
Storage
Co. trailers
Co. house
Elect shop
Main office
Supply warehouse
Laboratory
Water pond
Fish Meal Storage
Fish oil tanks
Processing plant
Raw fish storage
Boiler room
Office
Metal walkway
Drainage canal
Levee
Fish pumps
Marine office
Bailer Qtrs.
Maintenance shop
Net repair shop
Fish pumps
(POGIE CANAL)
Net reels
650 LF
PROPOSED NEW BULKHEAD

Rene Cross Construction, Inc.
P.O. Box 34, Belle Chasse, LA 70037
(504) 393-9045

Sheet No. ____ of ____
Date ____
By ____
Chkd ____ Date ____
Job No. ____
Subject ____

# DAYBROOK FISHERIES

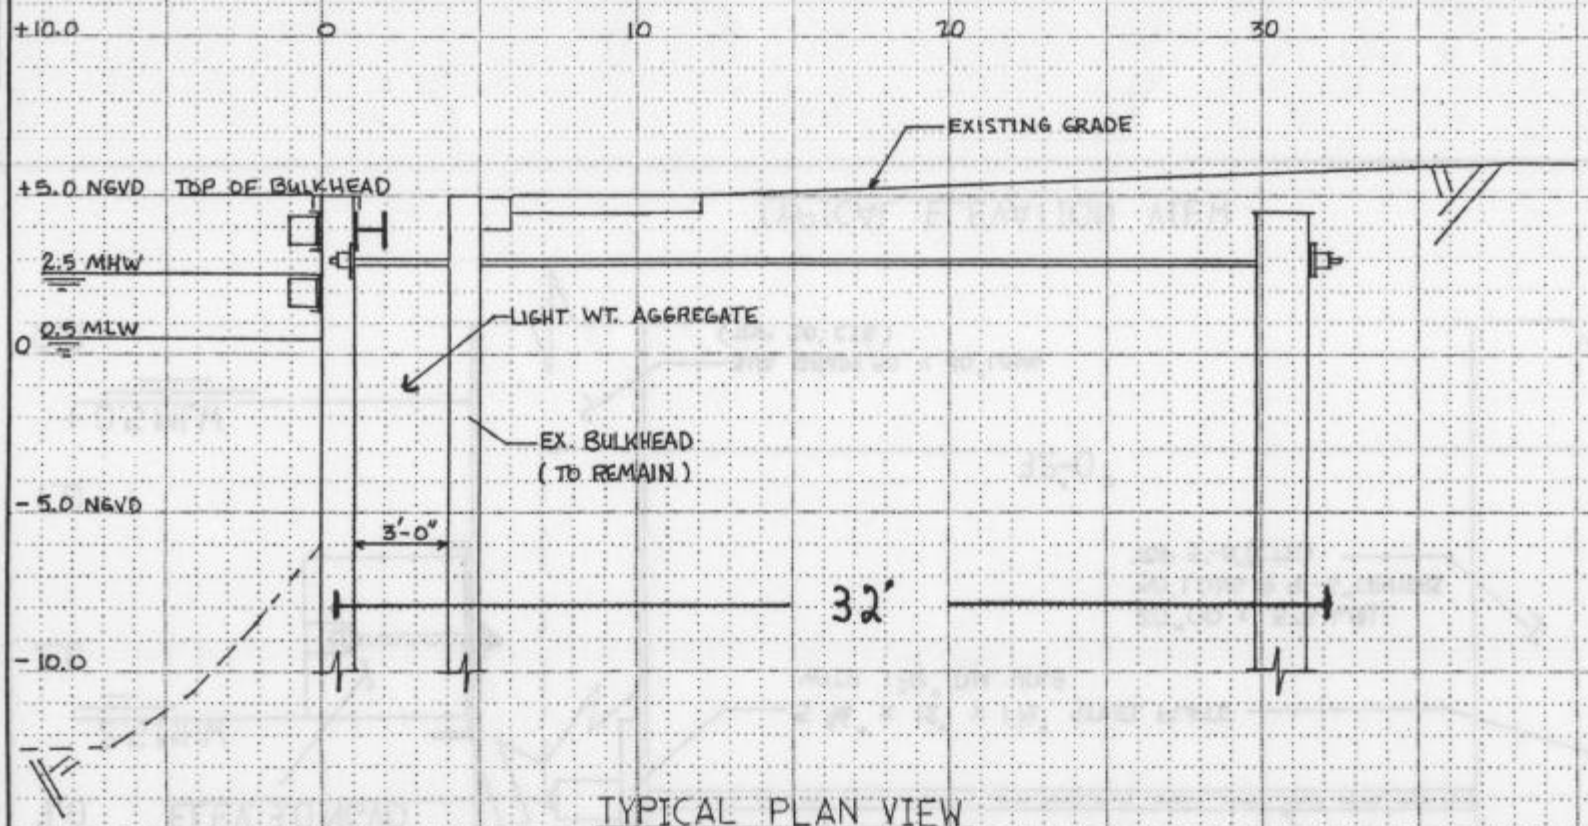


TYPICAL PLAN VIEW

# DAYBROOK FISHERIES

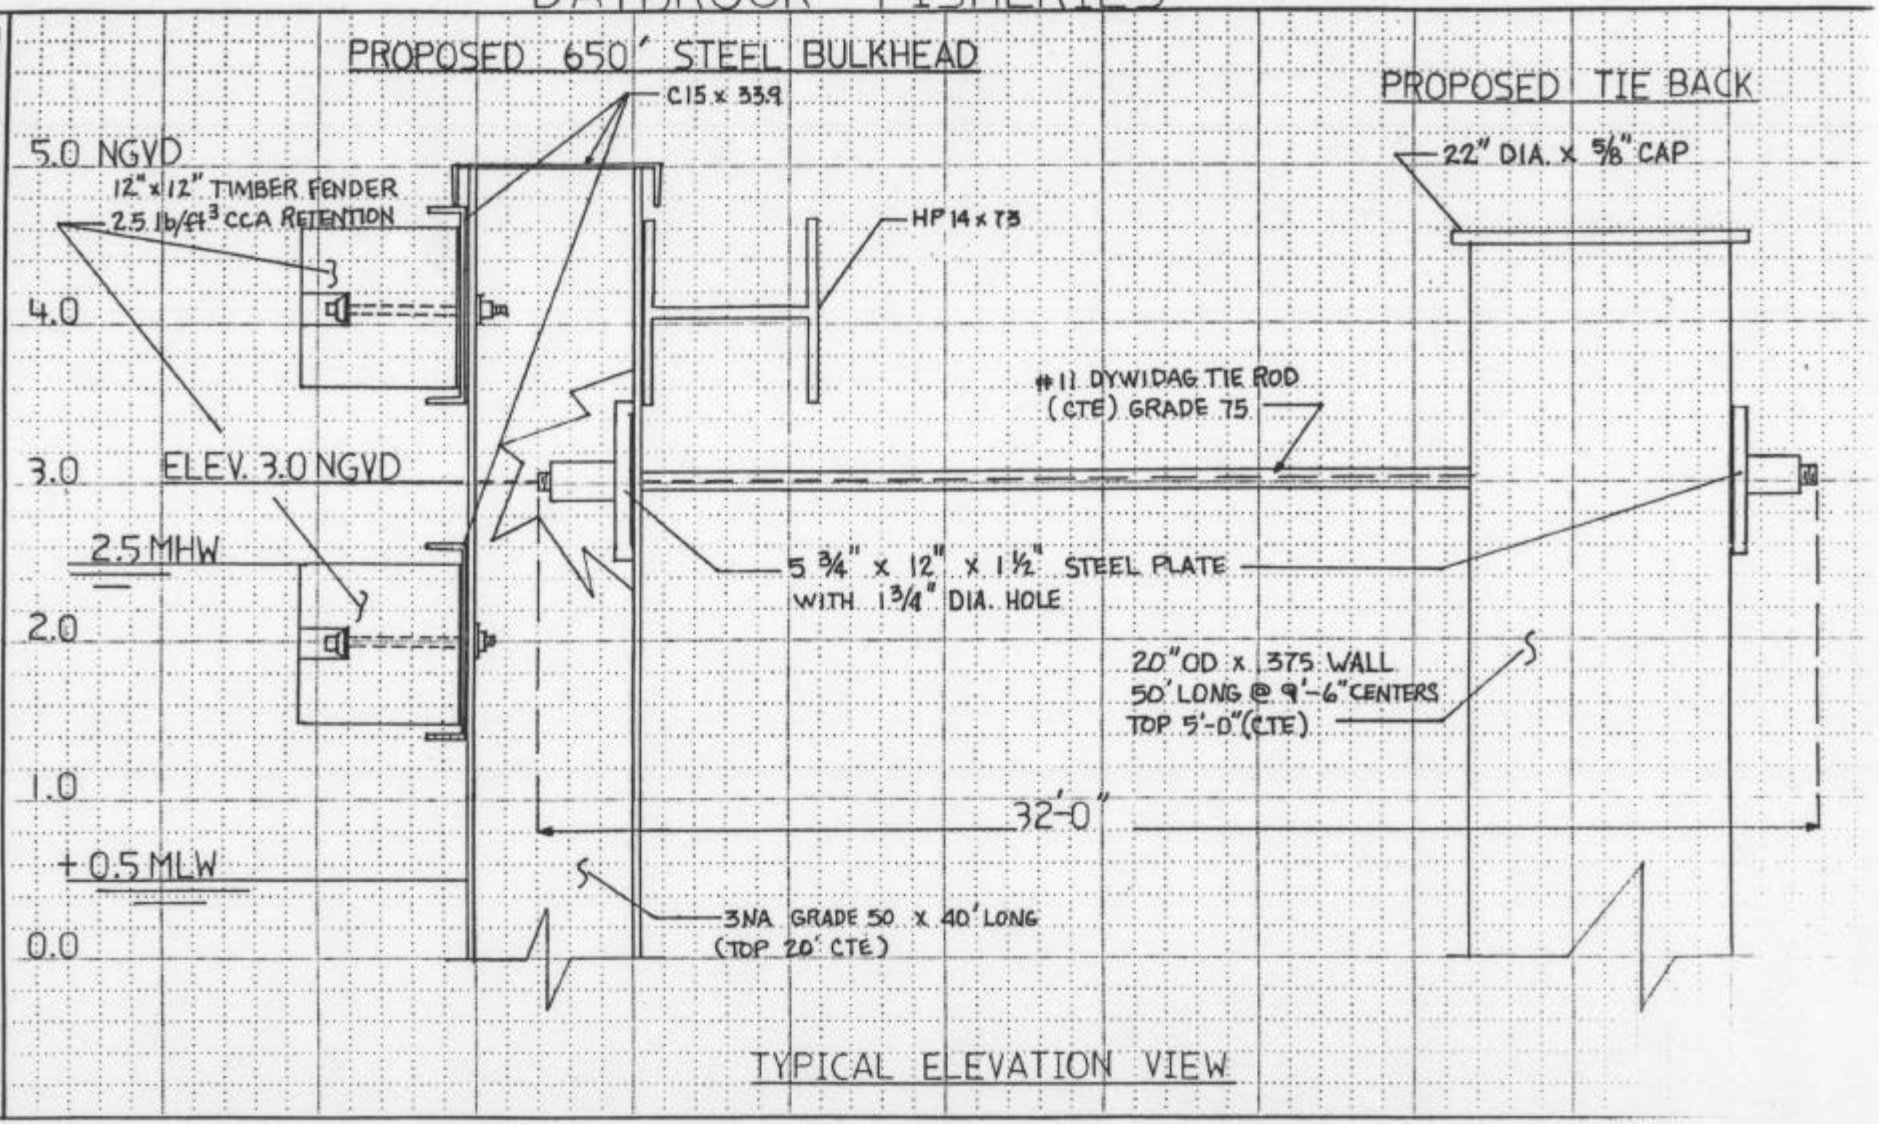


Sheet No. ___ of ___
Date ___
By ___
Chkd ___ Date ___
Job No. ___
Subject ___


Rene Cross Construction, Inc.
P.O. Box 34, Belle Chasse, LA 70037
(504) 393-9045