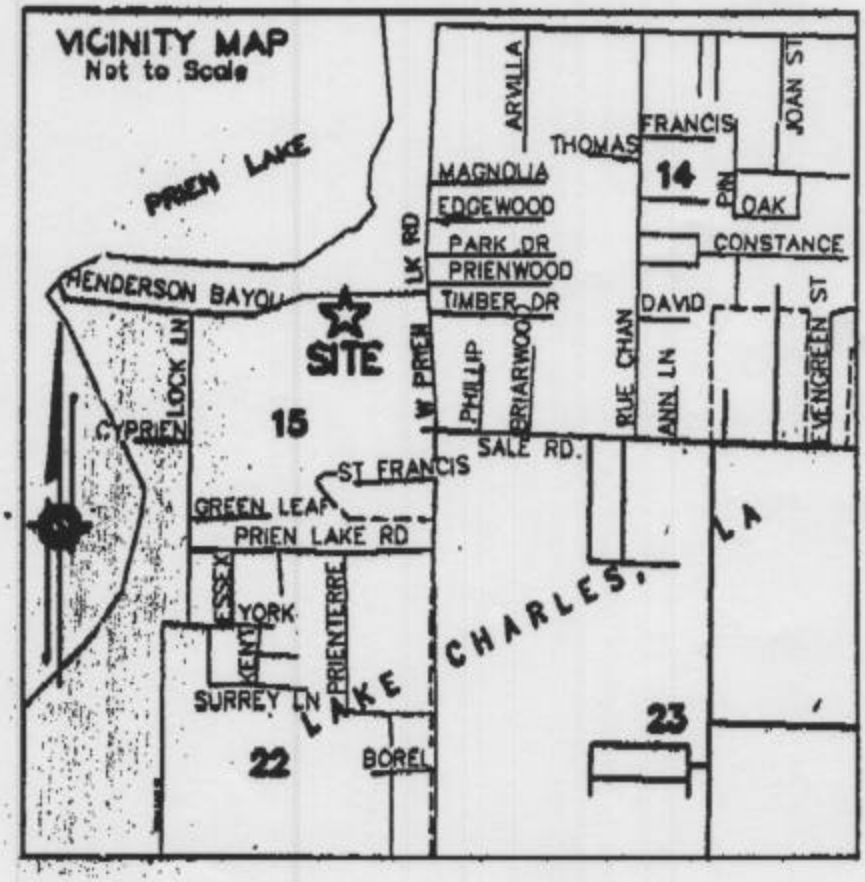

HOFFPAUIR CONSTRUCTION		
DRAWN Name GWW	INDIAN BAY VICINITY MAP	
CHECKED Name		
ENGINEER Name	SIZE	DWG NUMBER
APPROVED Name FDH		
SCALE	REV -	SHEET 1 OF 5

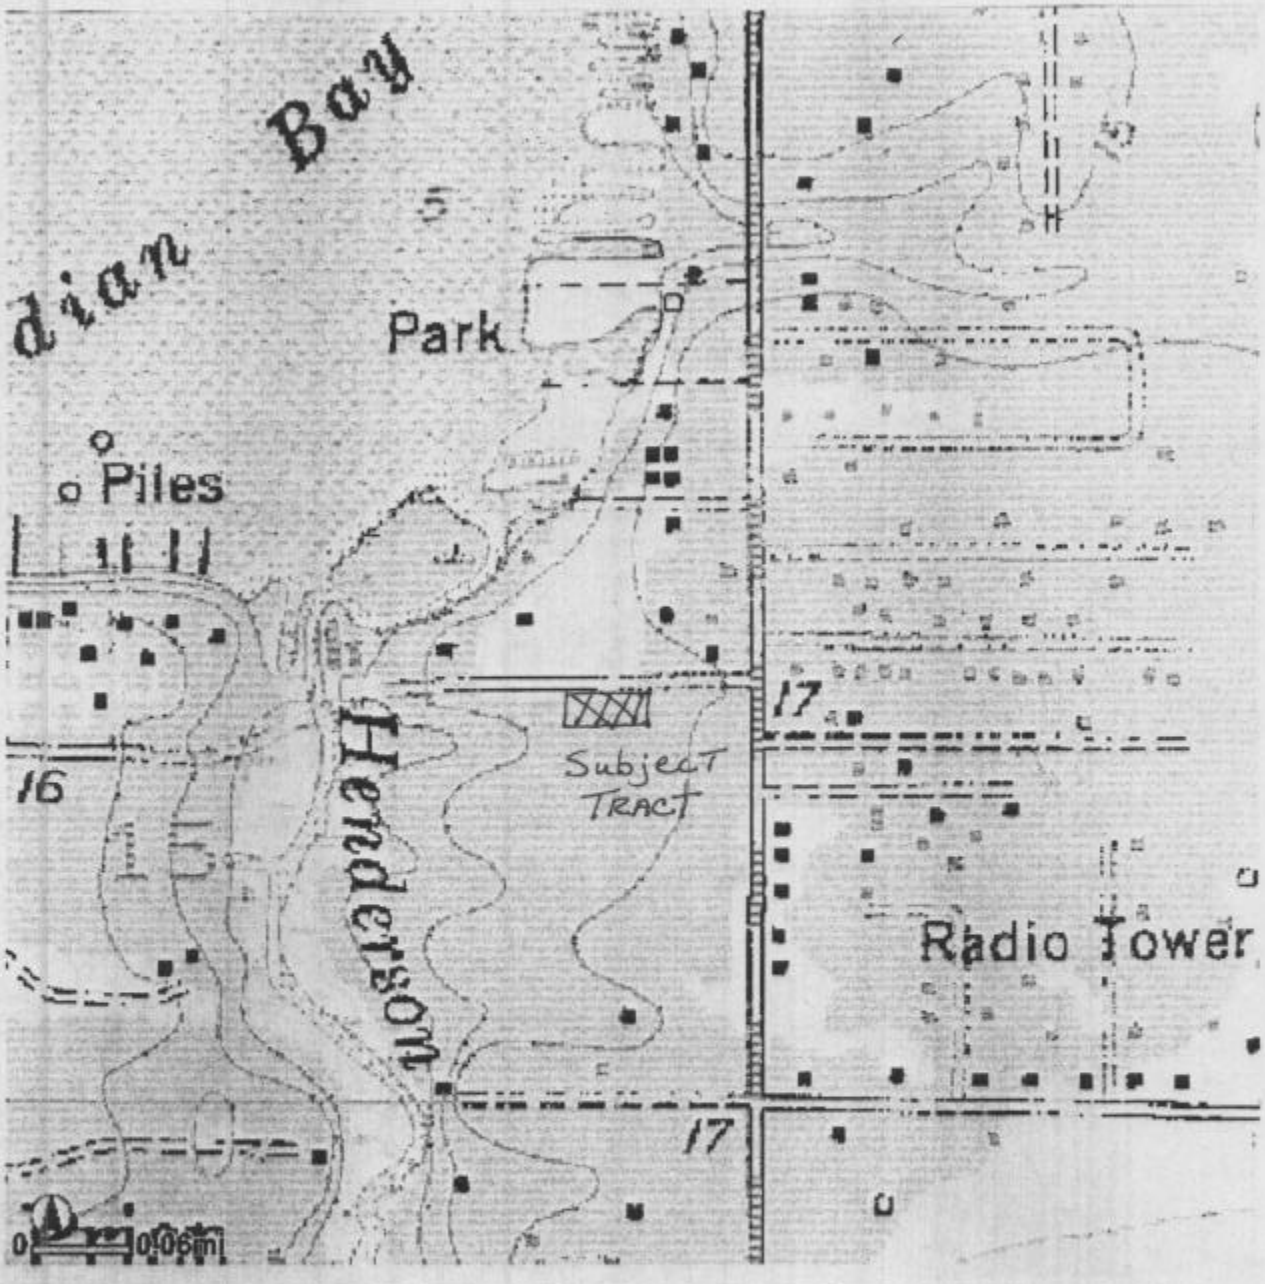

HOFFPAUIR CONSTRUCTION		
DRAWN Name GWW	INDIAN BAY	
CHECKED Name	VICINITY MAP WESTLAKE QUAD	
ENGINEER Name	SIZE	DWG NUMBER
APPROVED Name FDH		
SCALE	REV -	SHEET 1 OF 5

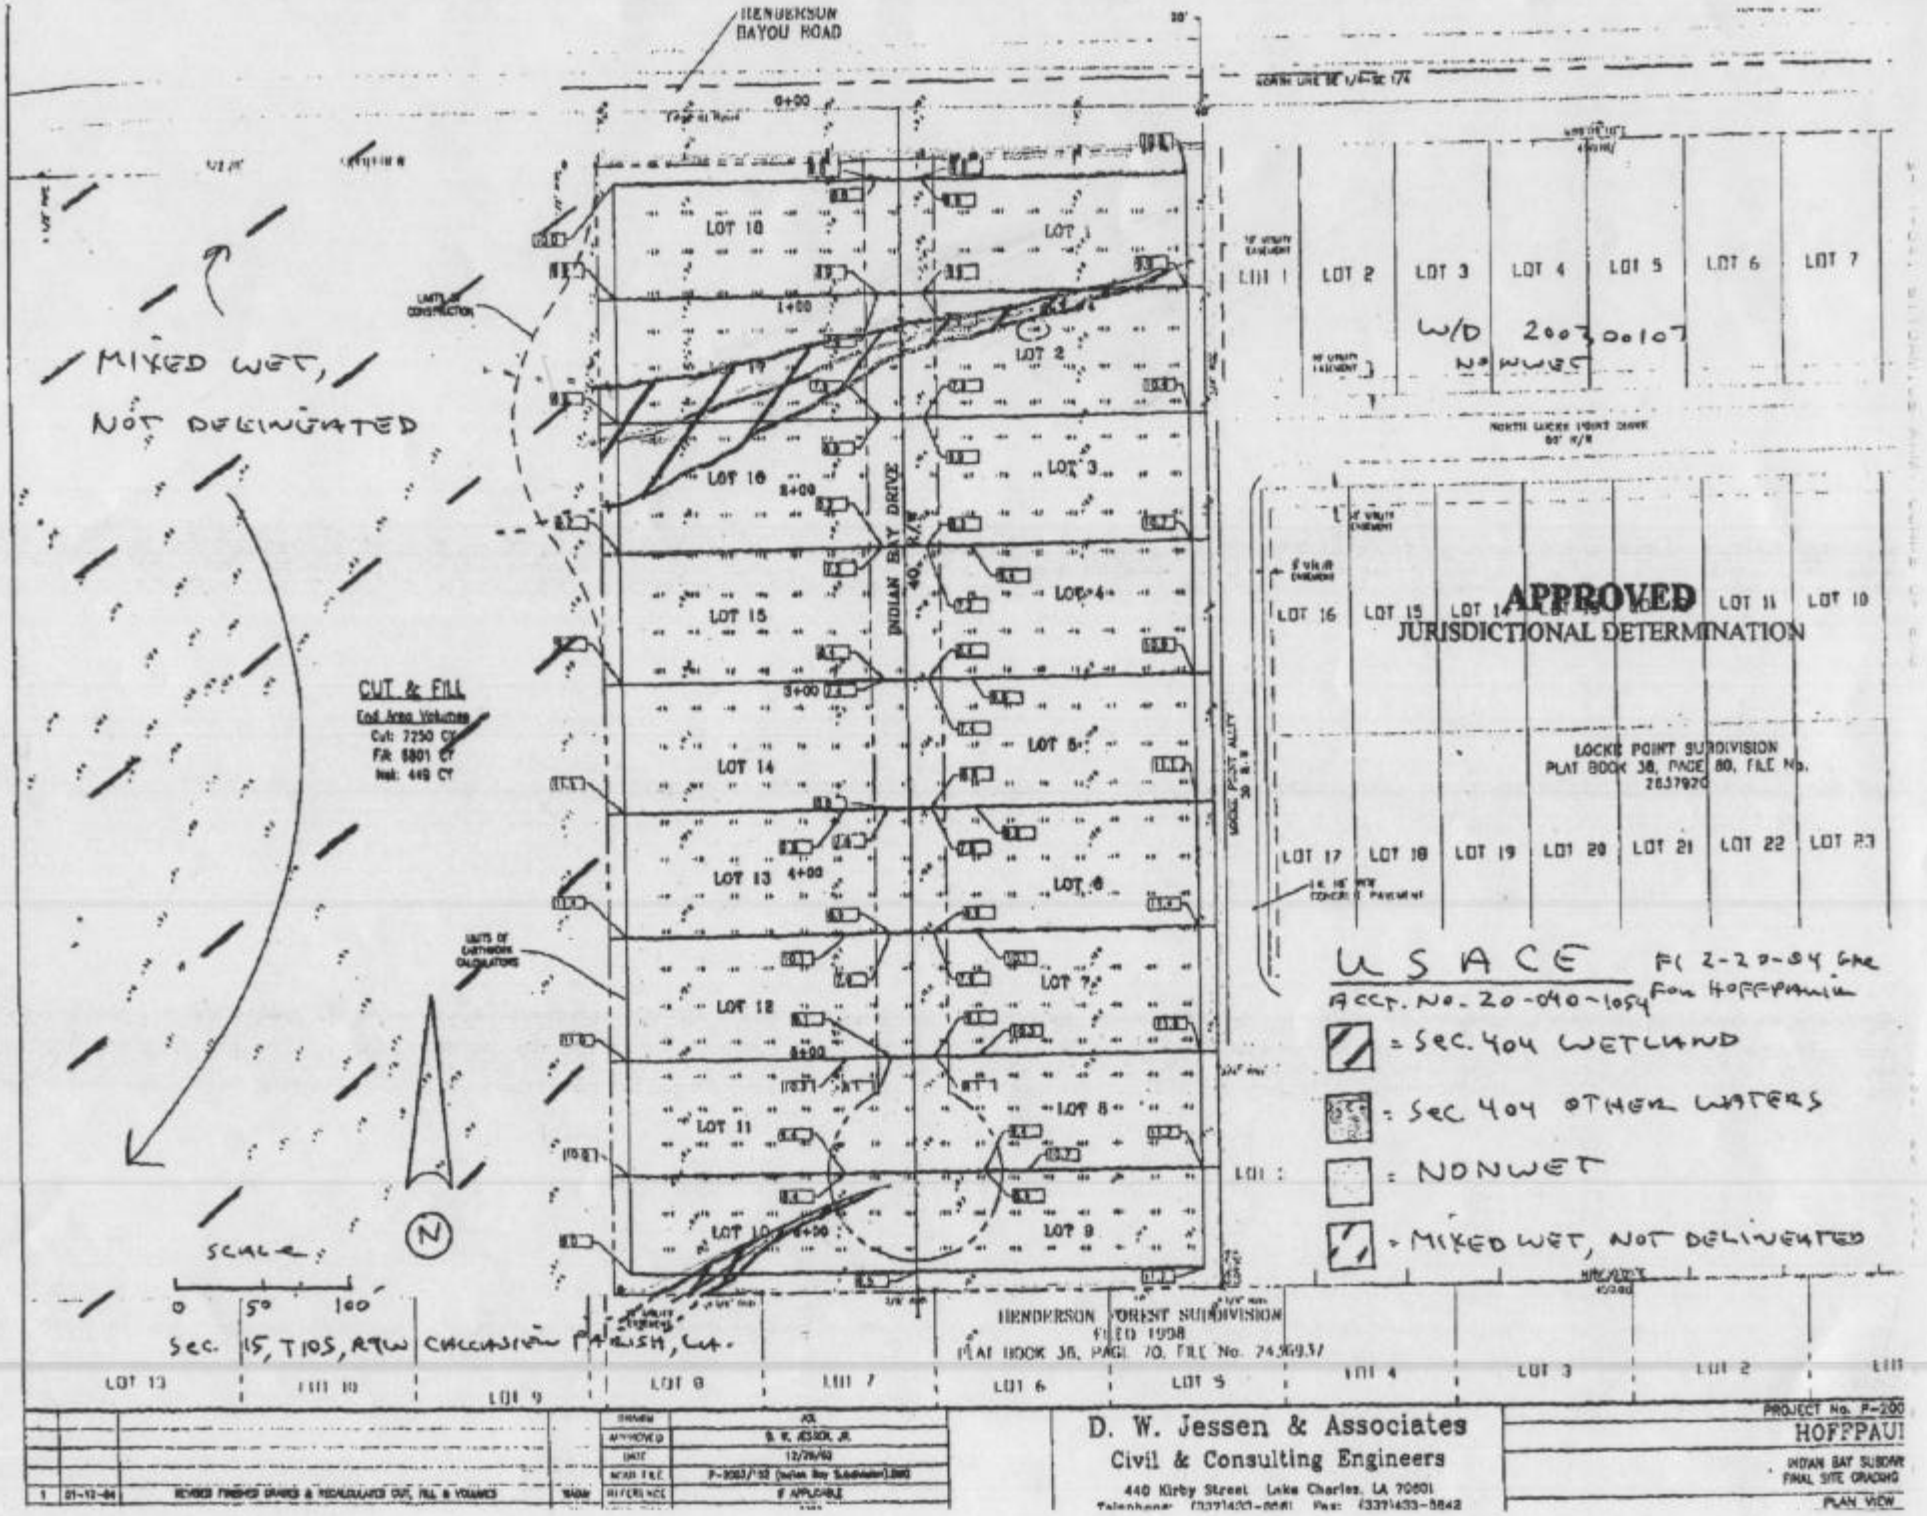
HENDERSON BAYOU ROAD
MIXED WET, NOT DELINEATED
CUT & FILL
End Area Volumes
Cut: 7250 CY
Fill: 6801 CY
Net: 449 CY
LIMITS OF CONSTRUCTION
LIMITS OF EARTHWORK CALCULATIONS
INDIAN BAY DRIVE
LOT 1
LOT 2
LOT 3
LOT 4
LOT 5
LOT 6
LOT 7
LOT 8
LOT 9
LOT 10
LOT 11
LOT 12
LOT 13
LOT 14
LOT 15
LOT 16
LOT 17
LOT 18
LOT 19
LOT 20
LOT 21
LOT 22
LOT 23
W/D 200300107
NONWET
APPROVED
JURISDICTIONAL DETERMINATION
LOCKE POINT SUBDIVISION
PLAT BOOK 38, PAGE 80, FILE No. 2637920
USACE
FI 2-20-04 GRC
ACCT. NO. 20-040-1054
FOR HOFFPAUL
= SEC. 404 WETLAND
= SEC 404 OTHER WATERS
= NONWET
= MIXED WET, NOT DELINEATED
SCALE
0 50 100
SEC. 15, T10S, R9W CALCASIEU PARISH, LA.
HENDERSON FOREST SUBDIVISION
FILED 1998
PLAT BOOK 38, PAGE 70, FILE No. 2436937
D. W. Jessen & Associates
Civil & Consulting Engineers
440 Kirby Street Lake Charles, LA 70601
PROJECT No. P-200
HOFFPAUL
INDIAN BAY SUBDIV
FINAL SITE GRADING
PLAN VIEW
REVISED FINISHED GRADES & RECALCULATED CUT, FILL & VOLUMES

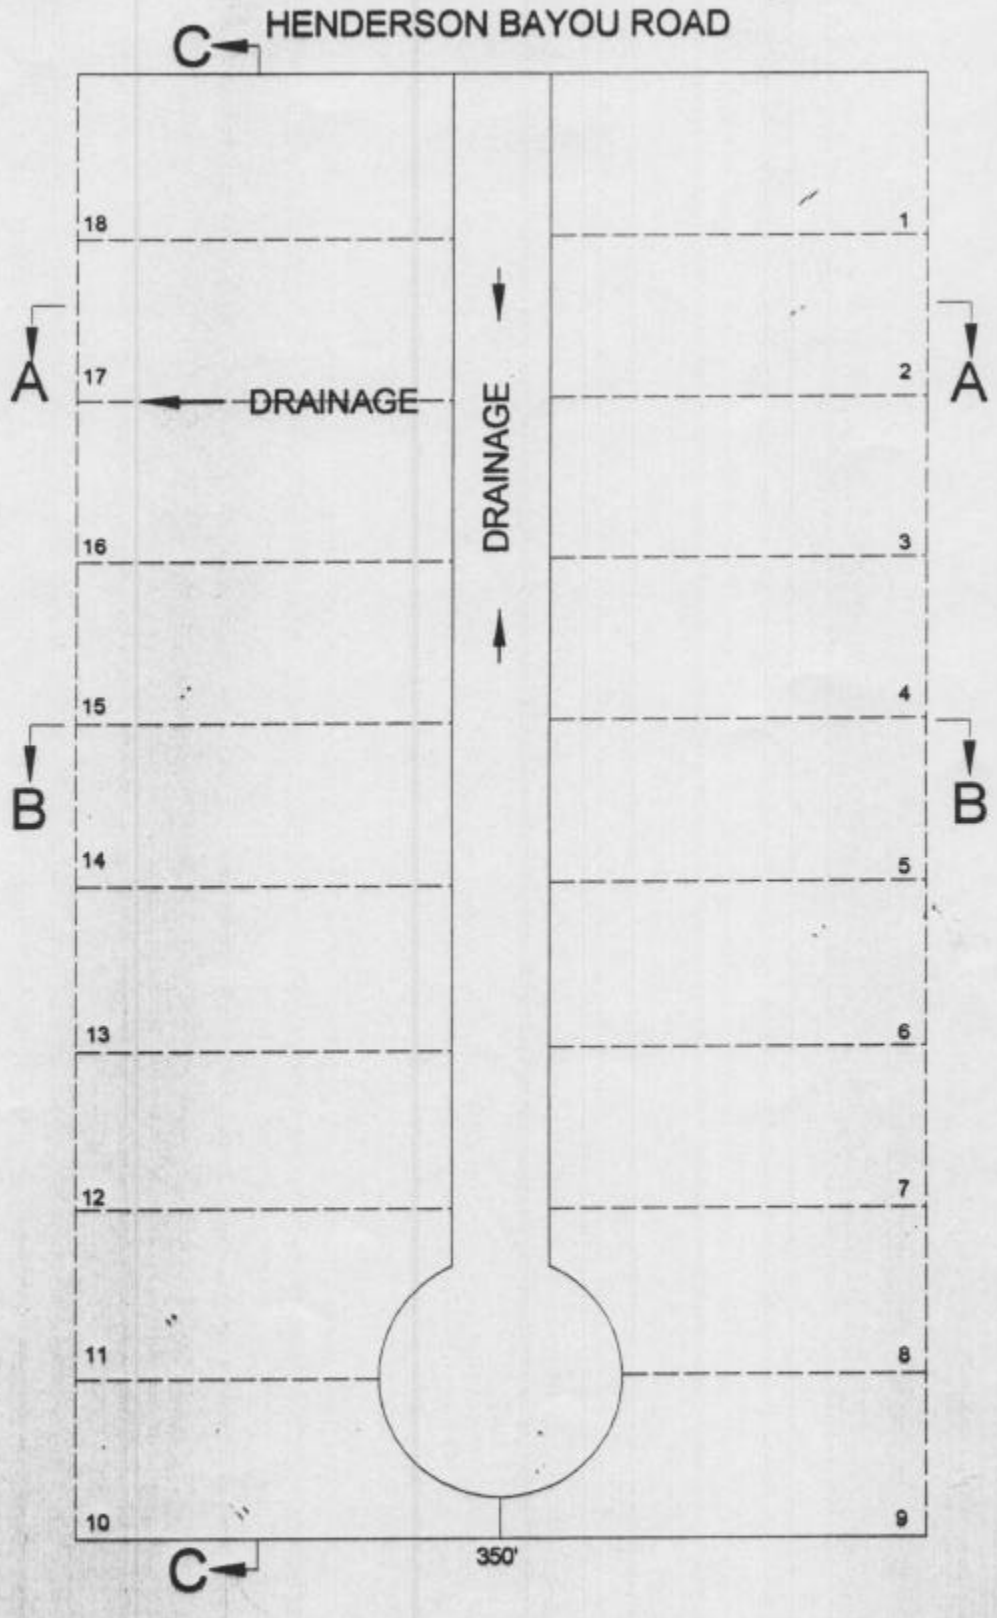

HOFFPAUIR CONSTRUCTION			
DRAWN Name GWW	INDIAN BAY SITE DIAGRAM		
CHECKED Name			
ENGINEER Name		SIZE	DWG NUMBER
APPROVED Name FDH			
SCALE		REV -	SHEET 2 OF 5

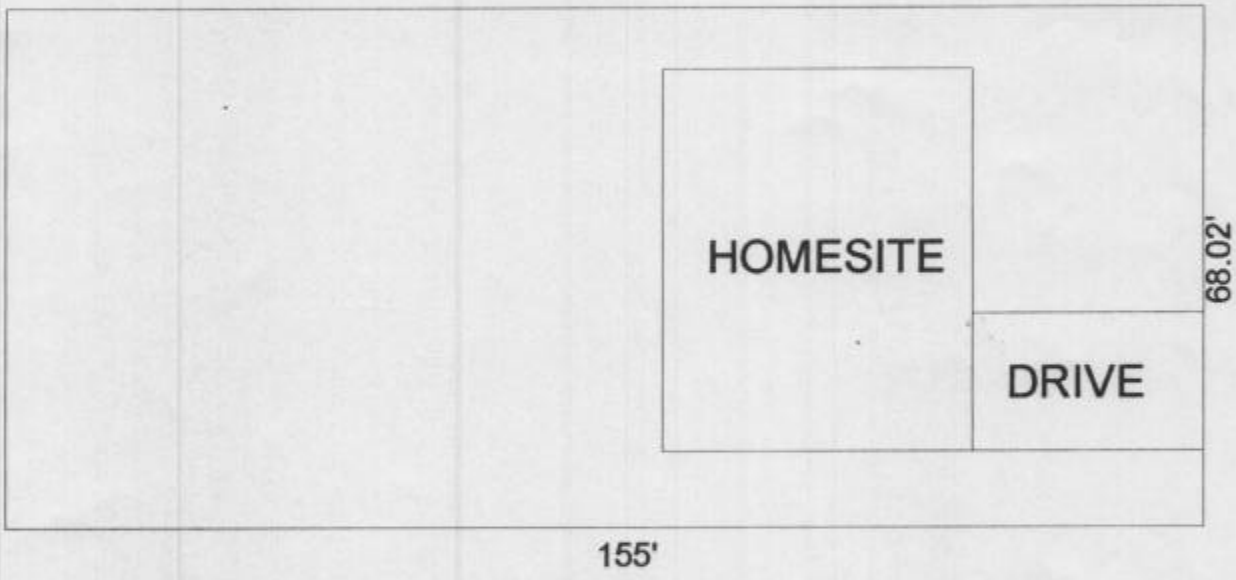

HOFFPAUIR CONSTRUCTION			
DRAWN Name GWW	INDIAN BAY		
CHECKED Name	TYPICAL LOT LAYOUT		
ENGINEER Name	SIZE	DWG NUMBER	
APPROVED Name FDH			
SCALE	REV -	SHEET 3 OF 5	

SECTION C-C

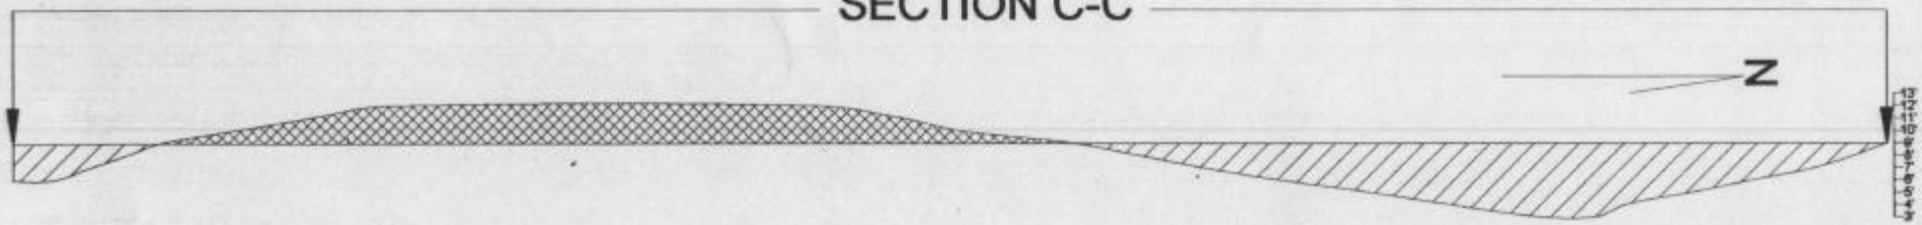

LEGEND:

FILL

CUT

SECTION A-A

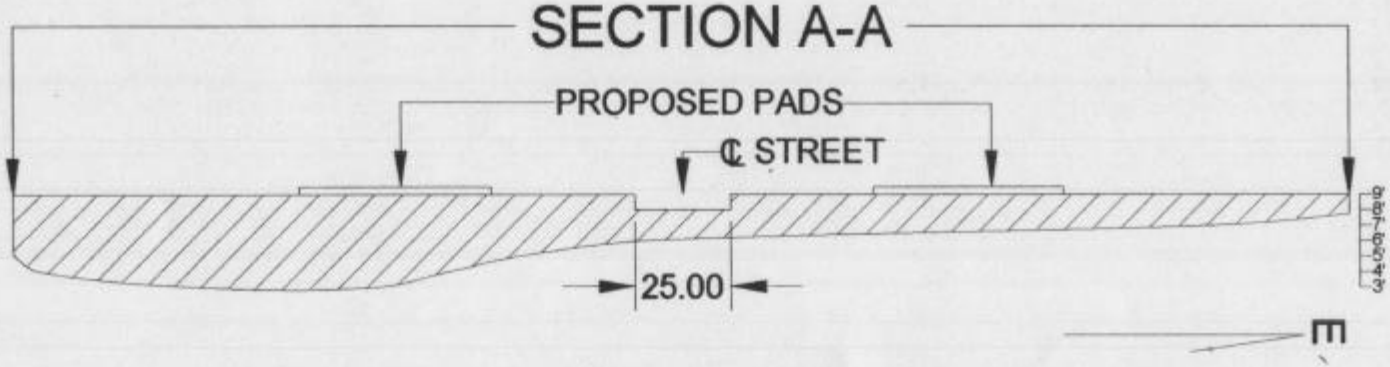

SECTION B-B

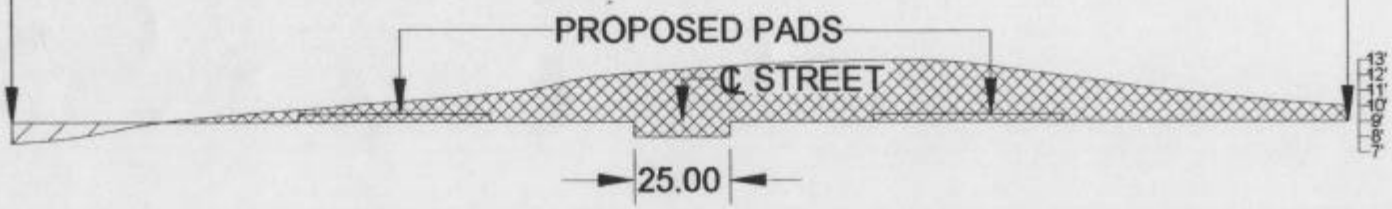

HOFFPAUIR CONSTRUCTION	
DRAWN Name GWW	INDIAN BAY CROSS SECTIONS
CHECKED Name	
ENGINEER Name	
APPROVED Name FDH	SIZE
SCALE	DWG NUMBER
REV -	SHEET 4 OF 5

HENDERSON BAYOU ROAD

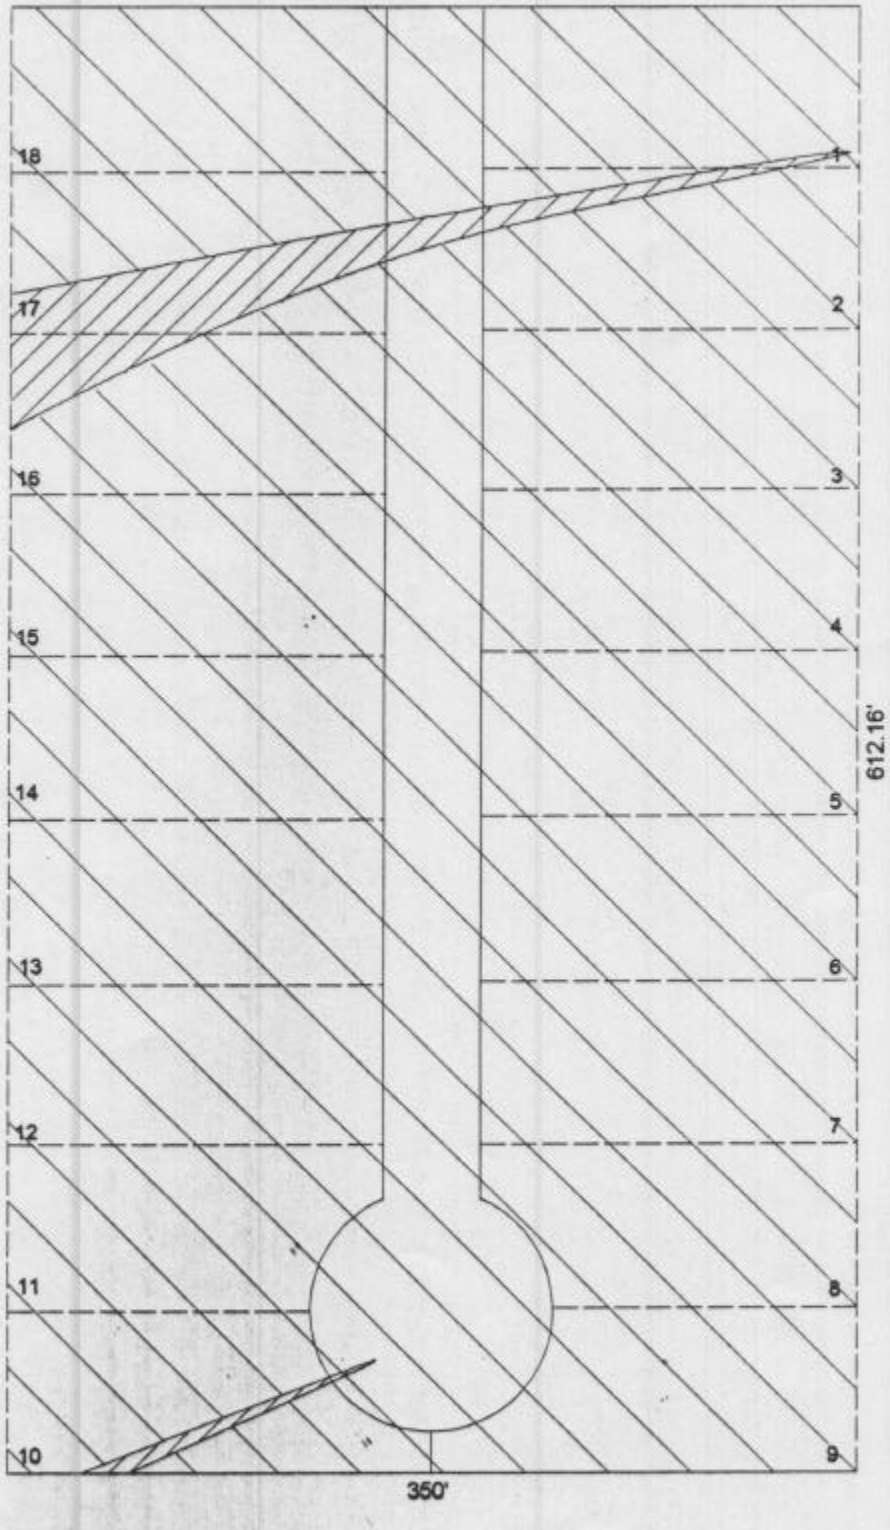

LEGEND:

0.17 ACRE WET

4.75 ACRES NON-WET

HOFFPAUIR CONSTRUCTION			
DRAWN Name GWW	INDIAN BAY WETLAND MAP		
CHECKED Name			
ENGINEER Name		SIZE	DWG NUMBER
APPROVED Name FDH			
SCALE	REV -	SHEET 5 OF 5	